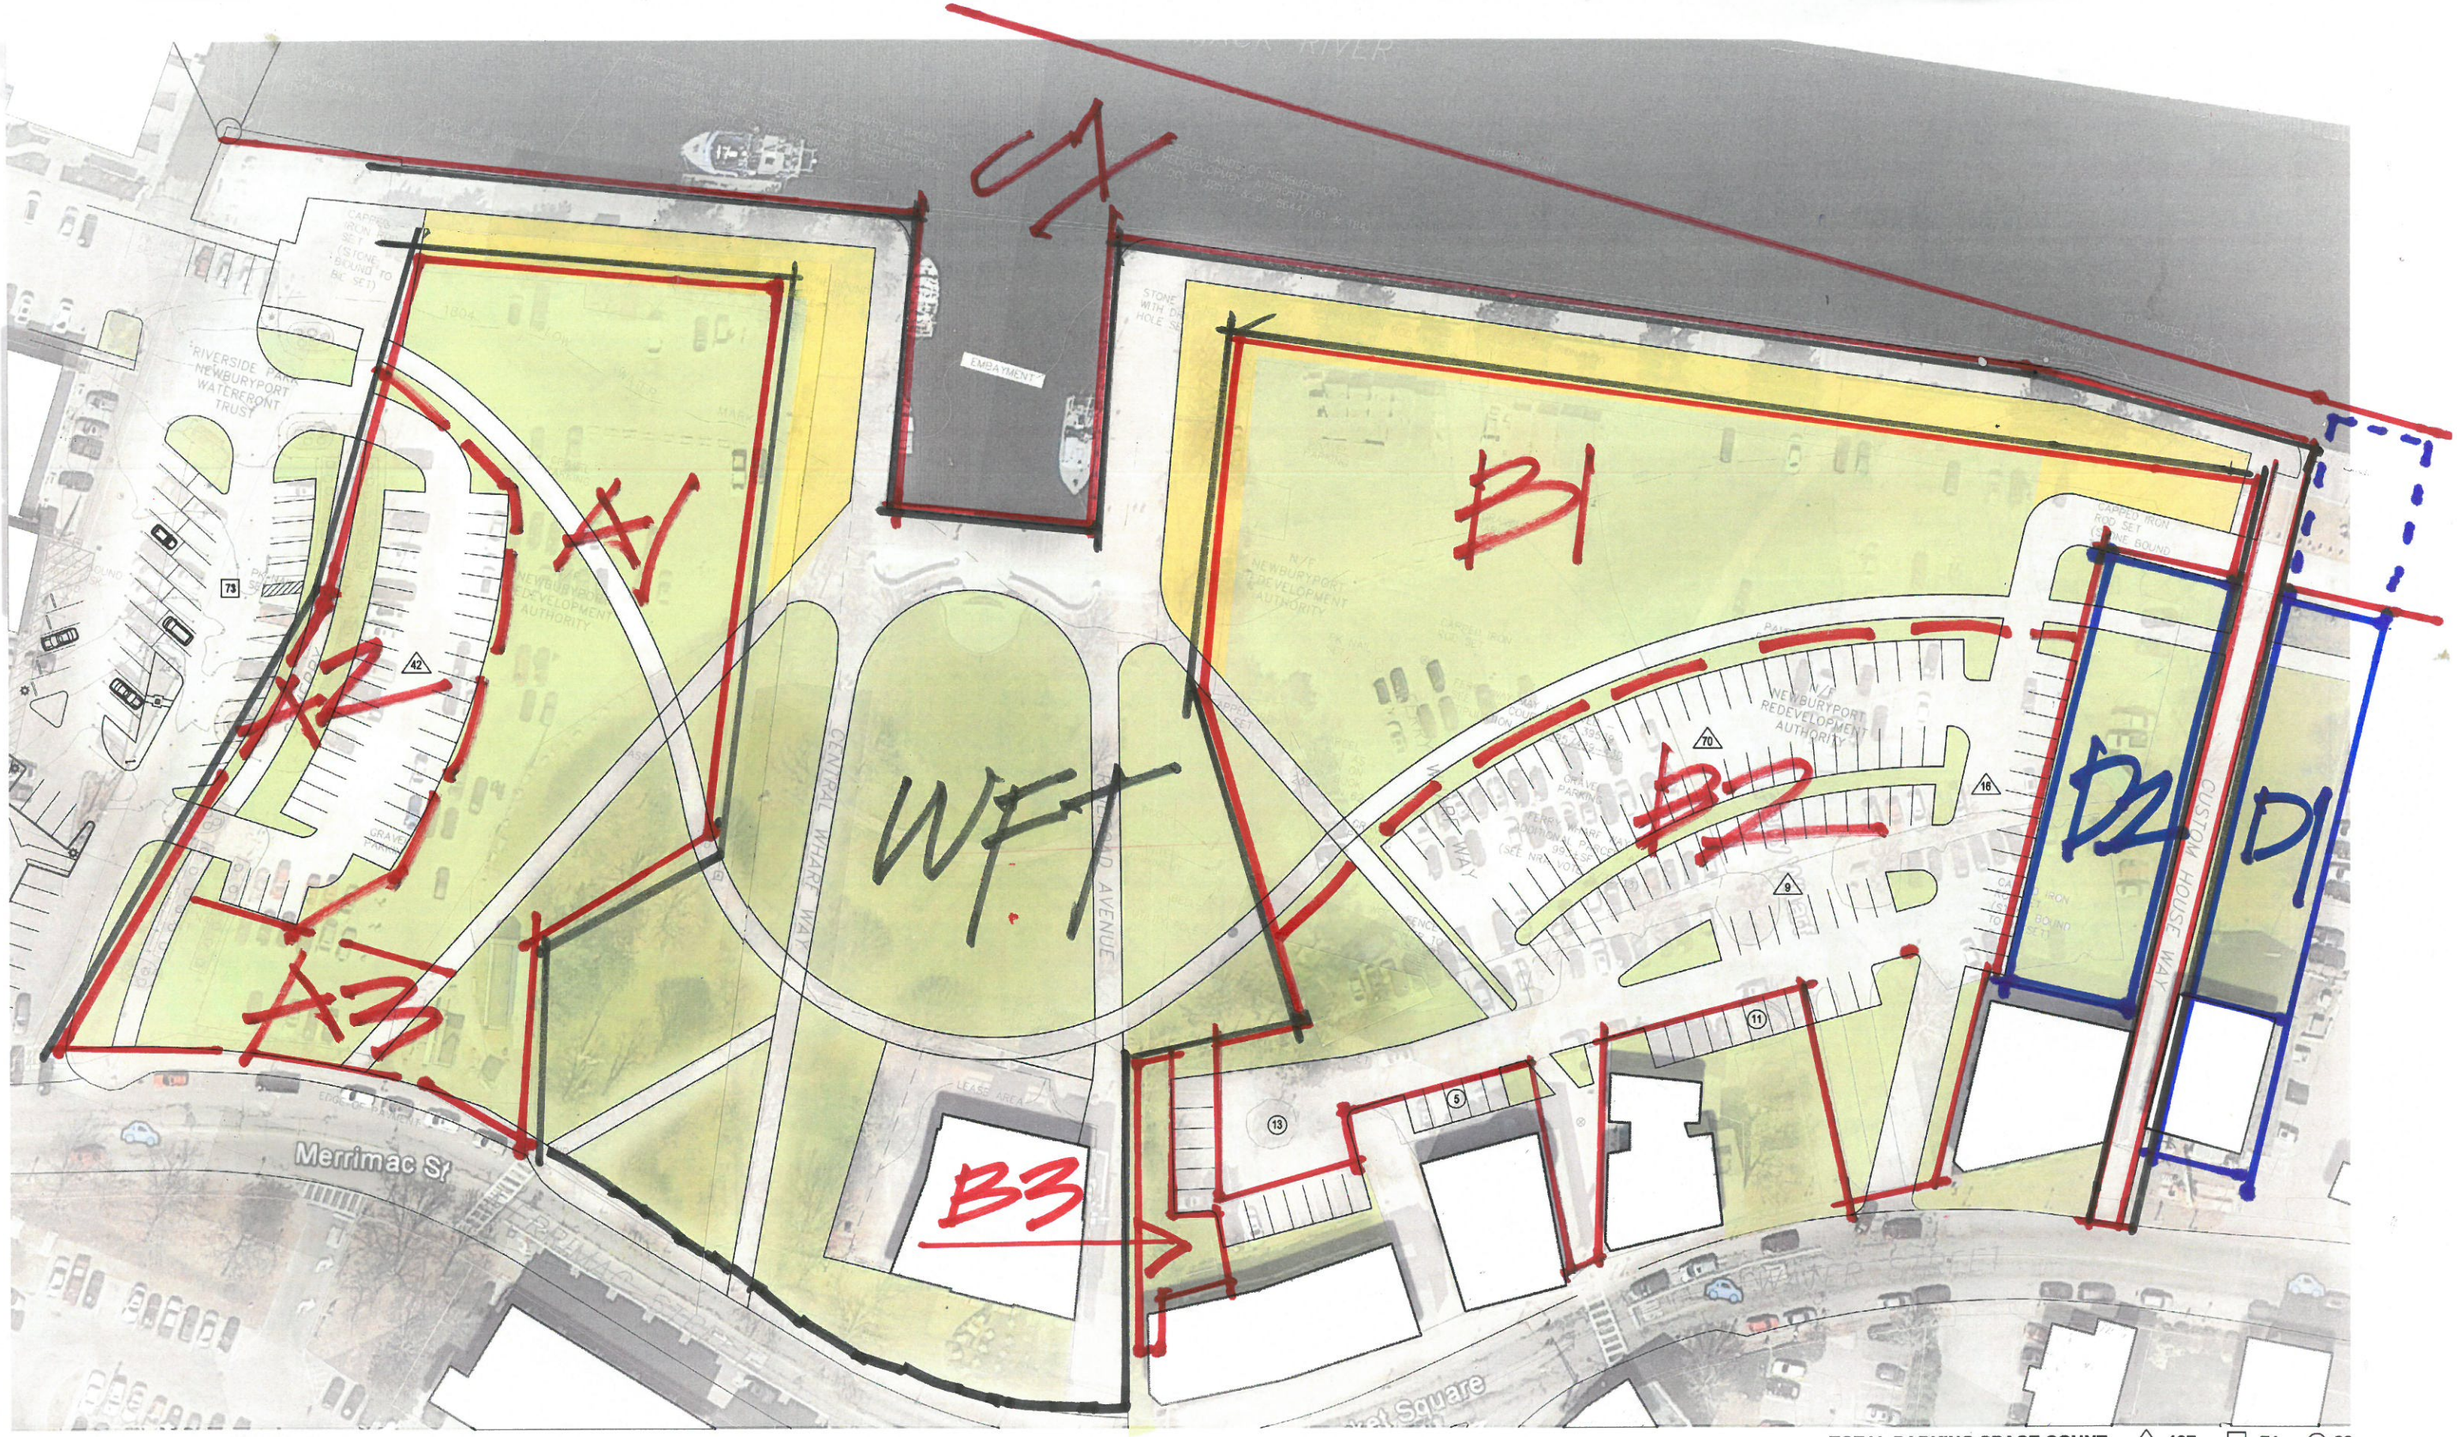

0 15 30 60 SCALE: 30" = 1' - 0"

TOTAL PARKING SPACE COUNT: △ 137 □ 71 ○ 29

PARCEL DISPOSITION DRAFT

NEWBURYPORT WATERFRONT

NEWBURYPORT WATERFRONT - NEWBURYPORT, MA

~~OCTOBER 2016~~ 1/24/2018

ANDREW | SIDFORD ARCHITECTS

HALVORSON DESIGN PARTNERSHIP