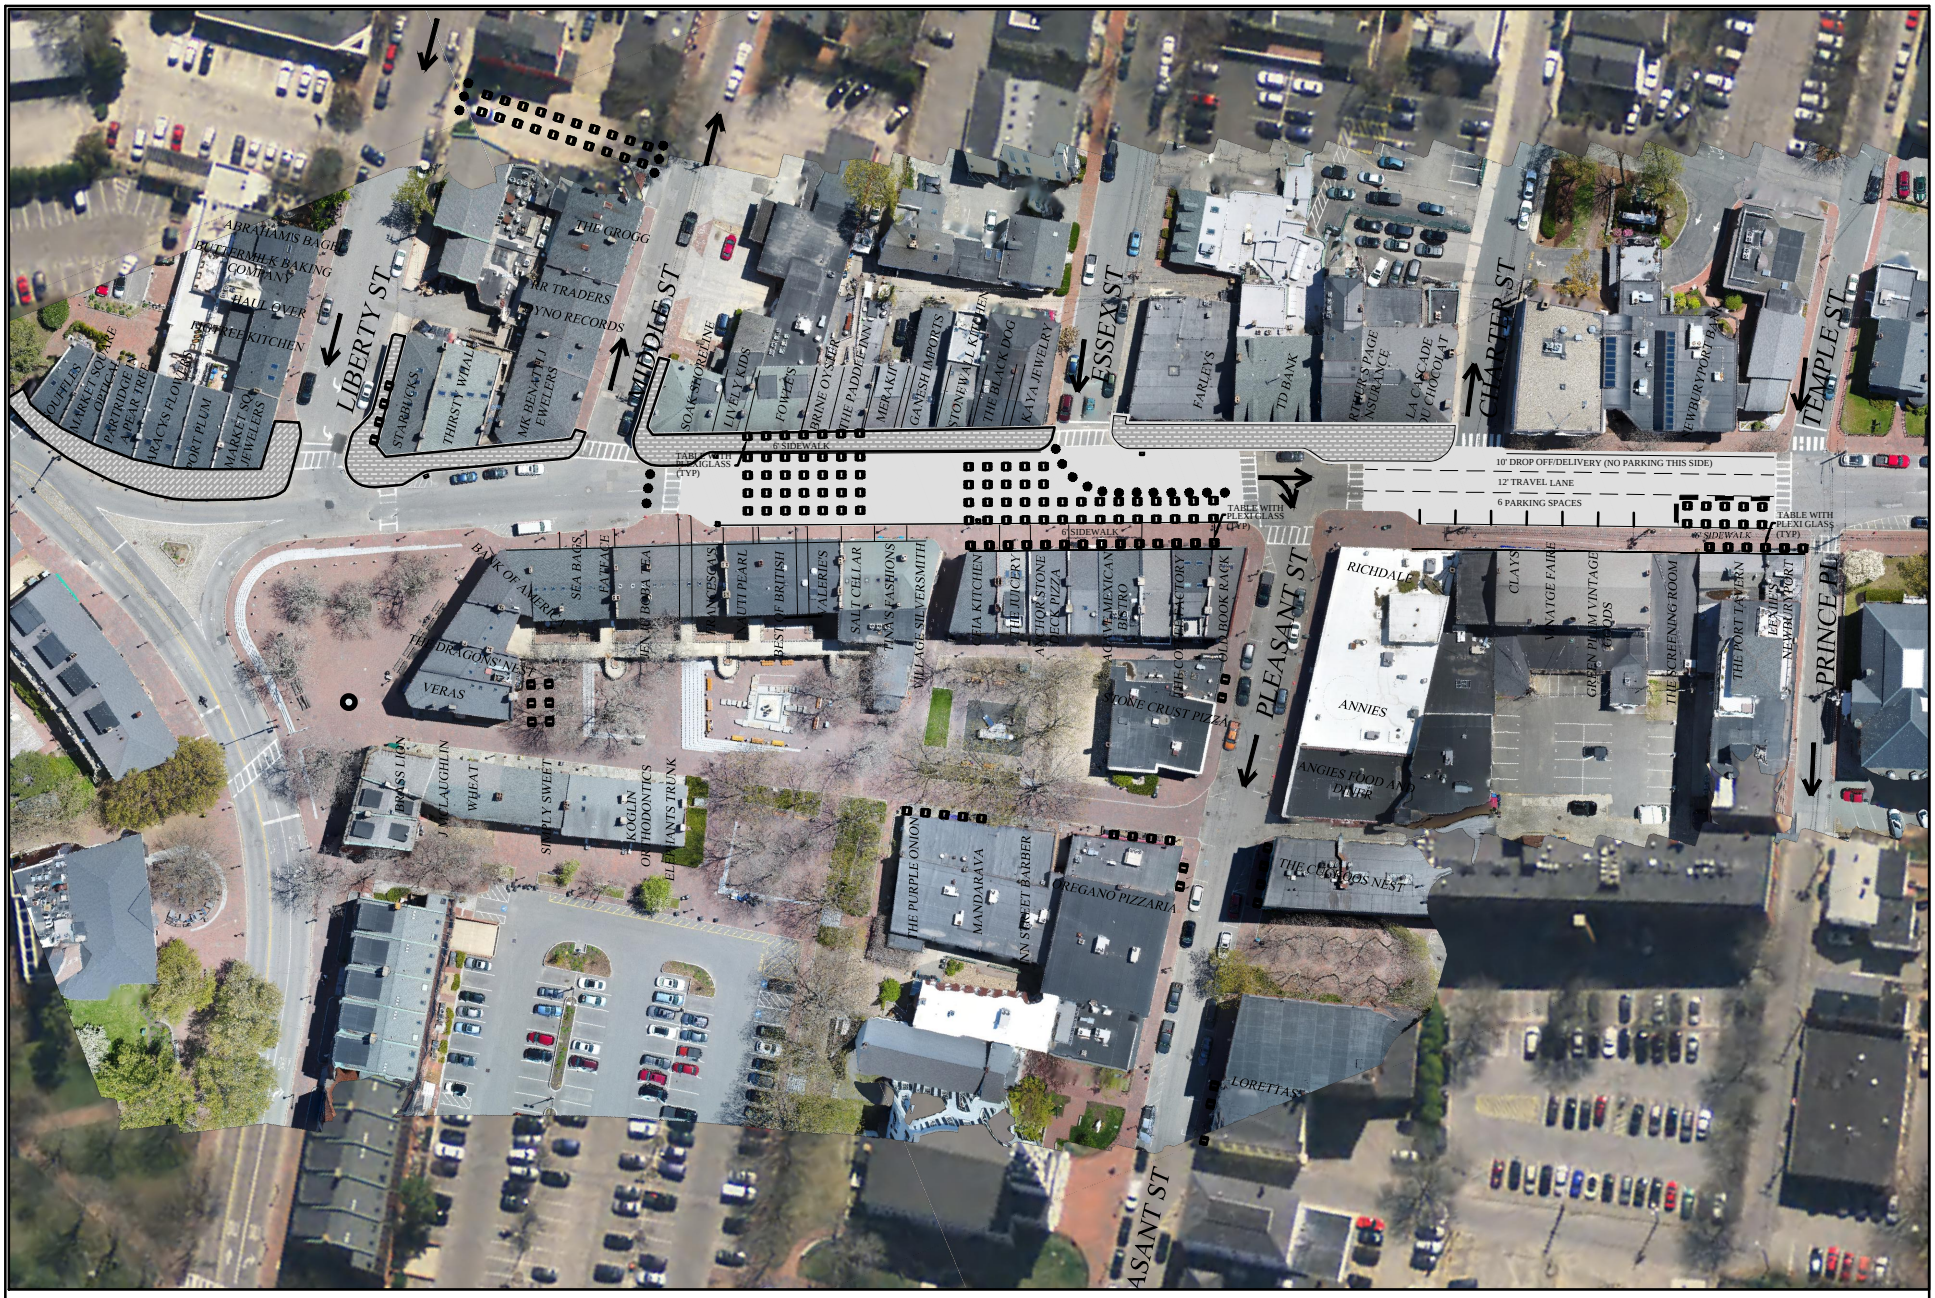

CITY OF NEWBURYPORT DPS - ENGINEERING DIVISION 16C PERRY WAY NEWBURYPORT, MA 01950	STATE STREET ROAD CLOSURE DURING COVID-19 PANDEMIC OPTION 2 FULL ROAD CLOSURE	SCALE: 1" = 100' 0 50 100 FEET	DATE : 05-26-2020	SHEET 2 of 3