project:

21-25 HANCOCK STREET

Newburyport, MA
01950

architect:

GRAF ARCHITECTS
2 Liberty Street
Newburyport, MA
01950
T. 978 499 9442
www.grafarch.com

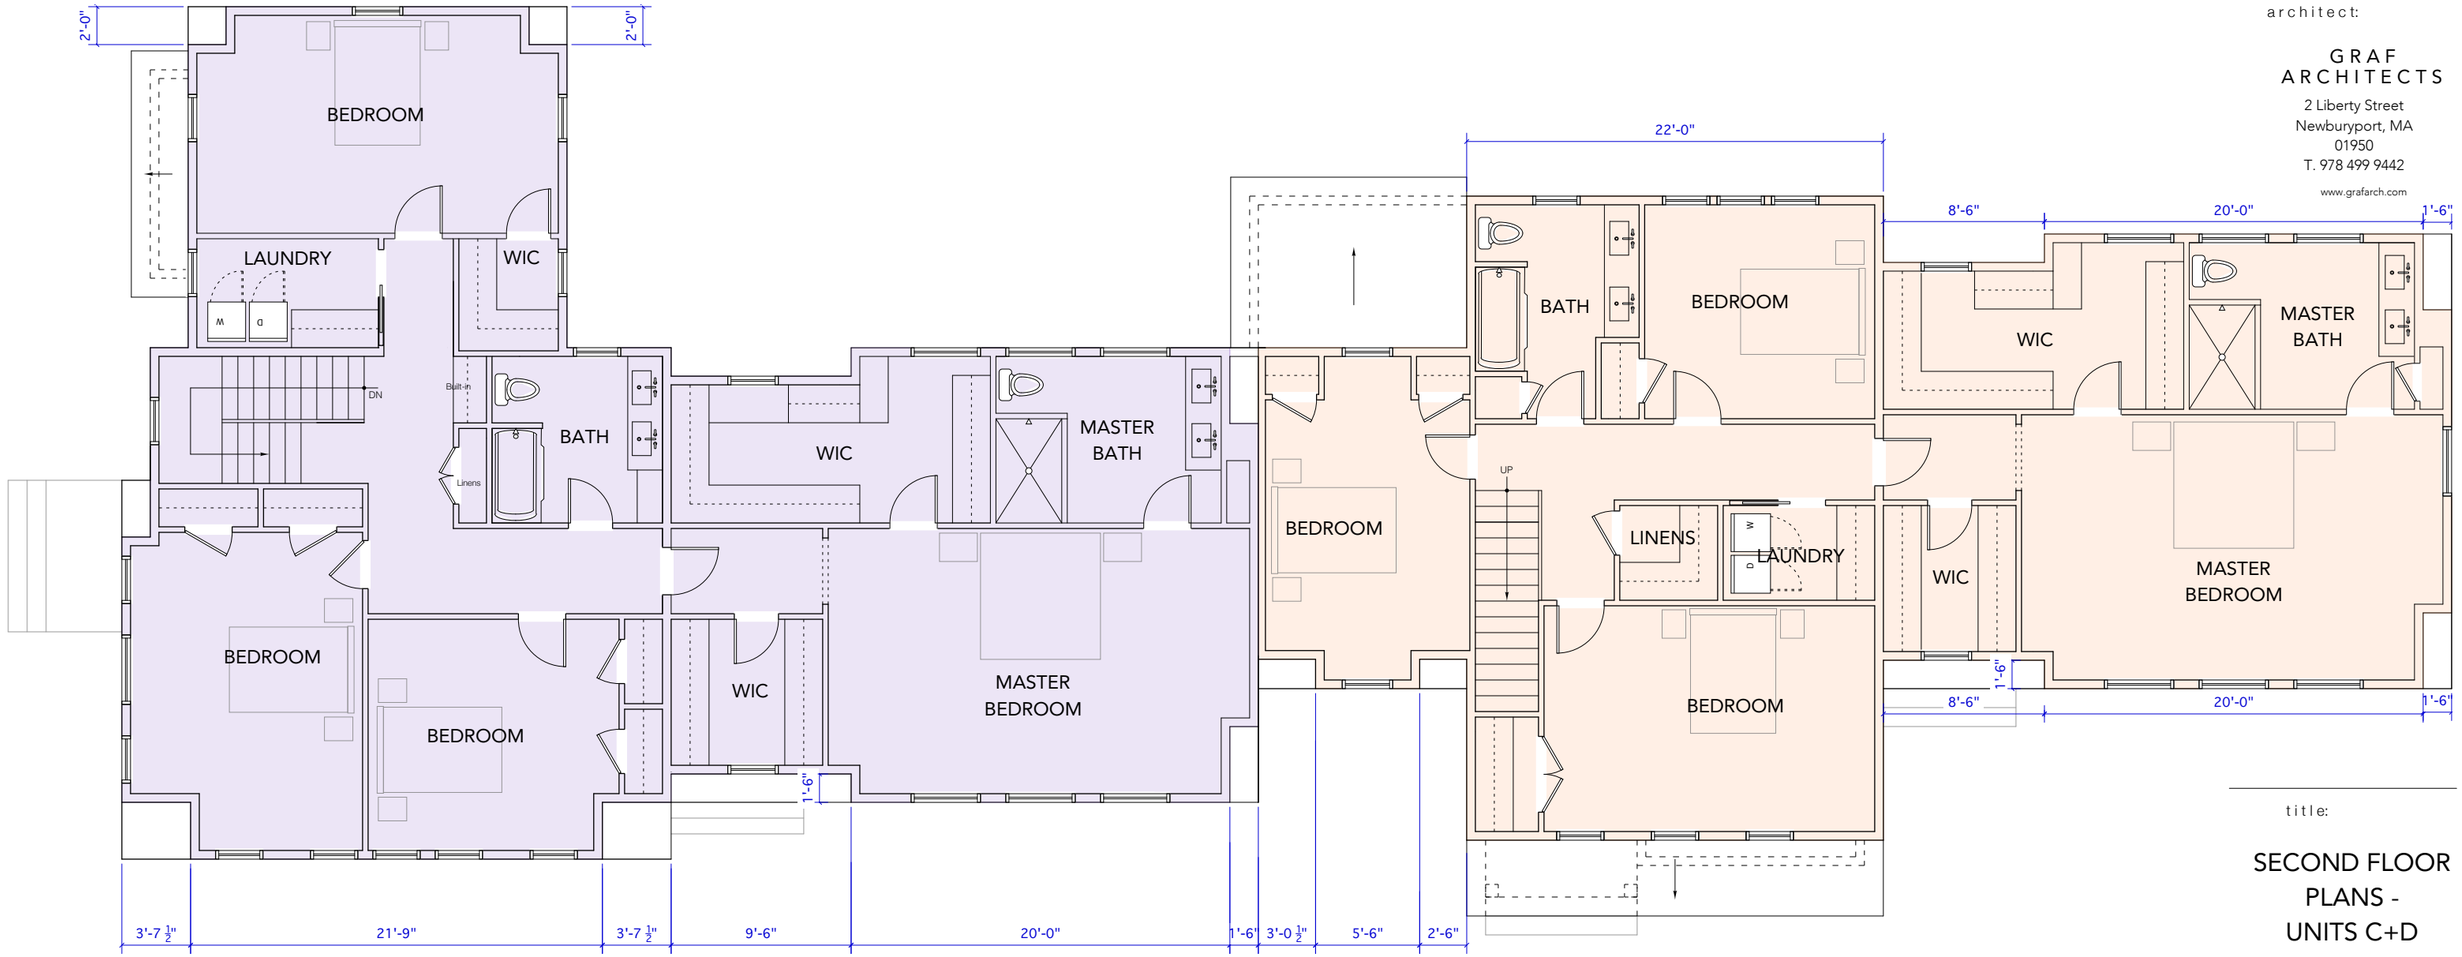

1 Second Floor Plan
SCALE: 1/8" = 1'-0"

title:

SECOND FLOOR PLANS - UNITS C+D

SCALE: 1/8" = 1'-0"

26 january 2021

A06