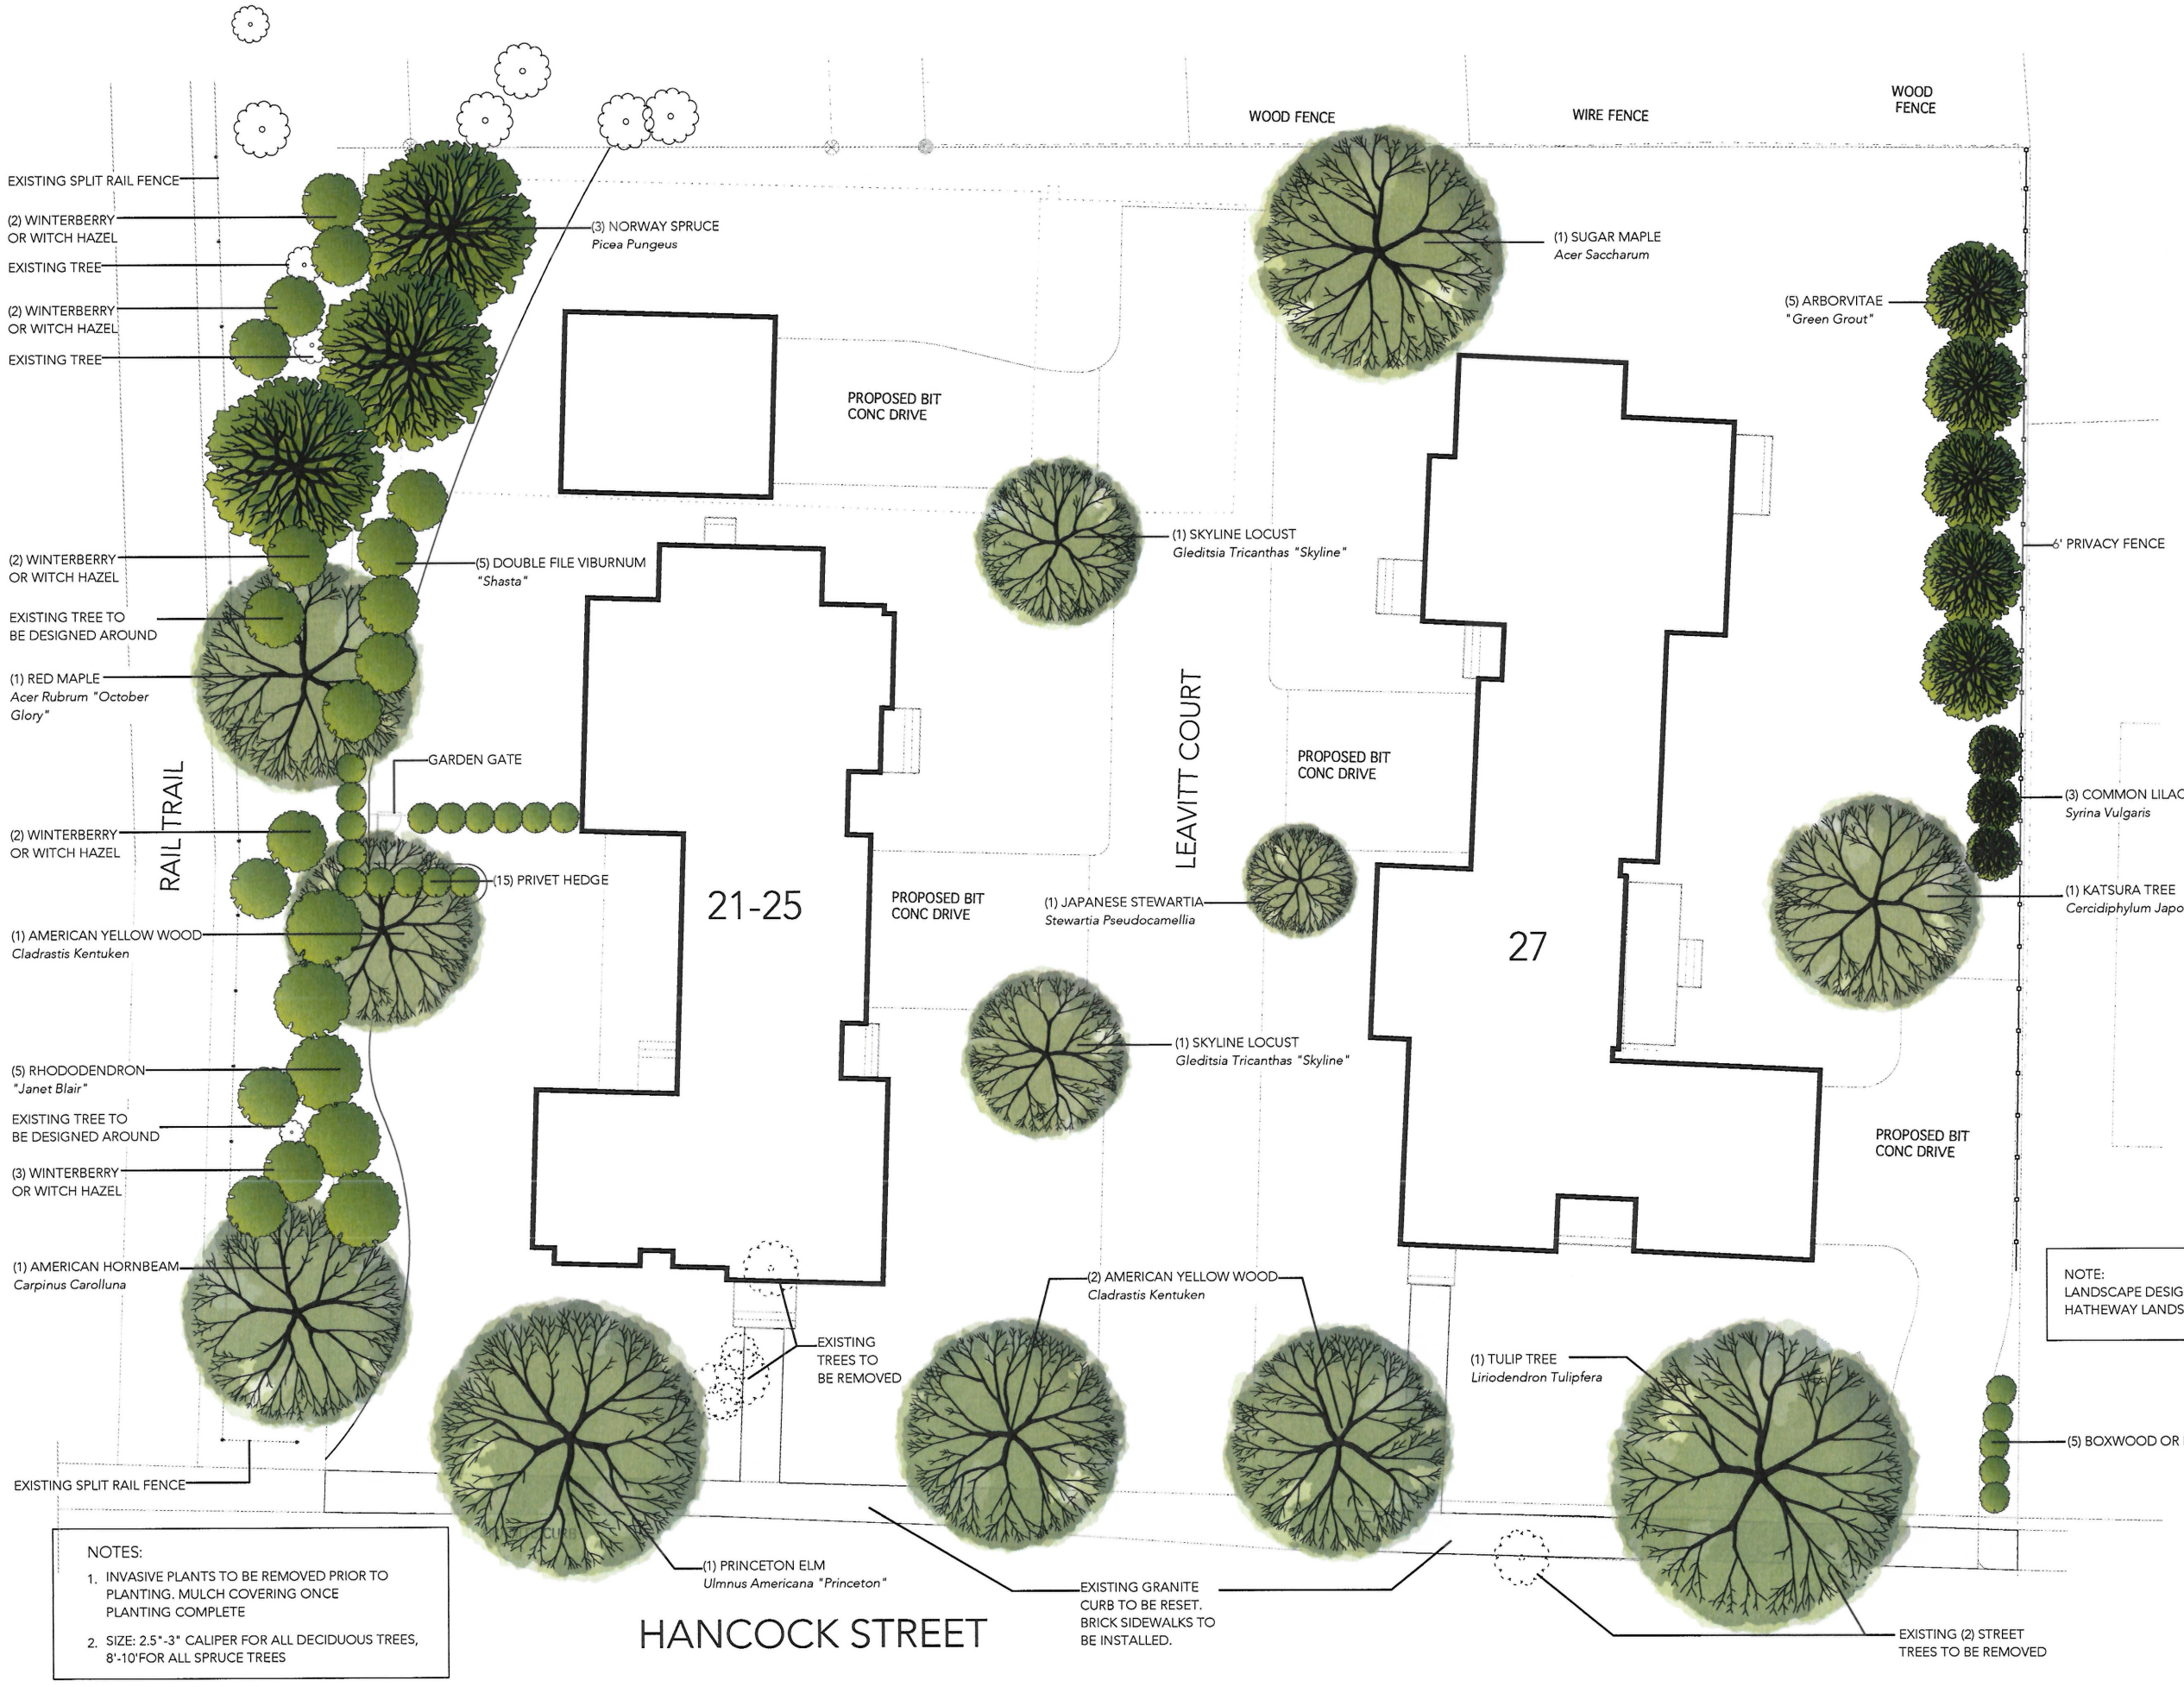

NOTES:

1. INVASIVE PLANTS TO BE REMOVED PRIOR TO PLANTING. MULCH COVERING ONCE PLANTING COMPLETE
2. SIZE: 2.5"-3" CALIPER FOR ALL DECIDUOUS TREES, 8'-10'FOR ALL SPRUCE TREES

NOTE:
LANDSCAPE DESIGN AS PER HATHEWAY LANDSCAPE CO.

project:

21-27 HANCOCK STREET

Newburyport, MA
01950

architect:

GRAF ARCHITECTS
2 Liberty Street
Newburyport, MA
01950
T. 978 499 9442
www.grafarch.com

REGISTERED ARCHITECT
AILEEN C. GRAF
No. 22061
NEWBURYPORT
MASSACHUSETTS
COMMONWEALTH OF MASSACHUSETTS

title:

LANDSCAPE PLAN

SCALE: 1/8" = 1'-0"

2 april 2021

L01