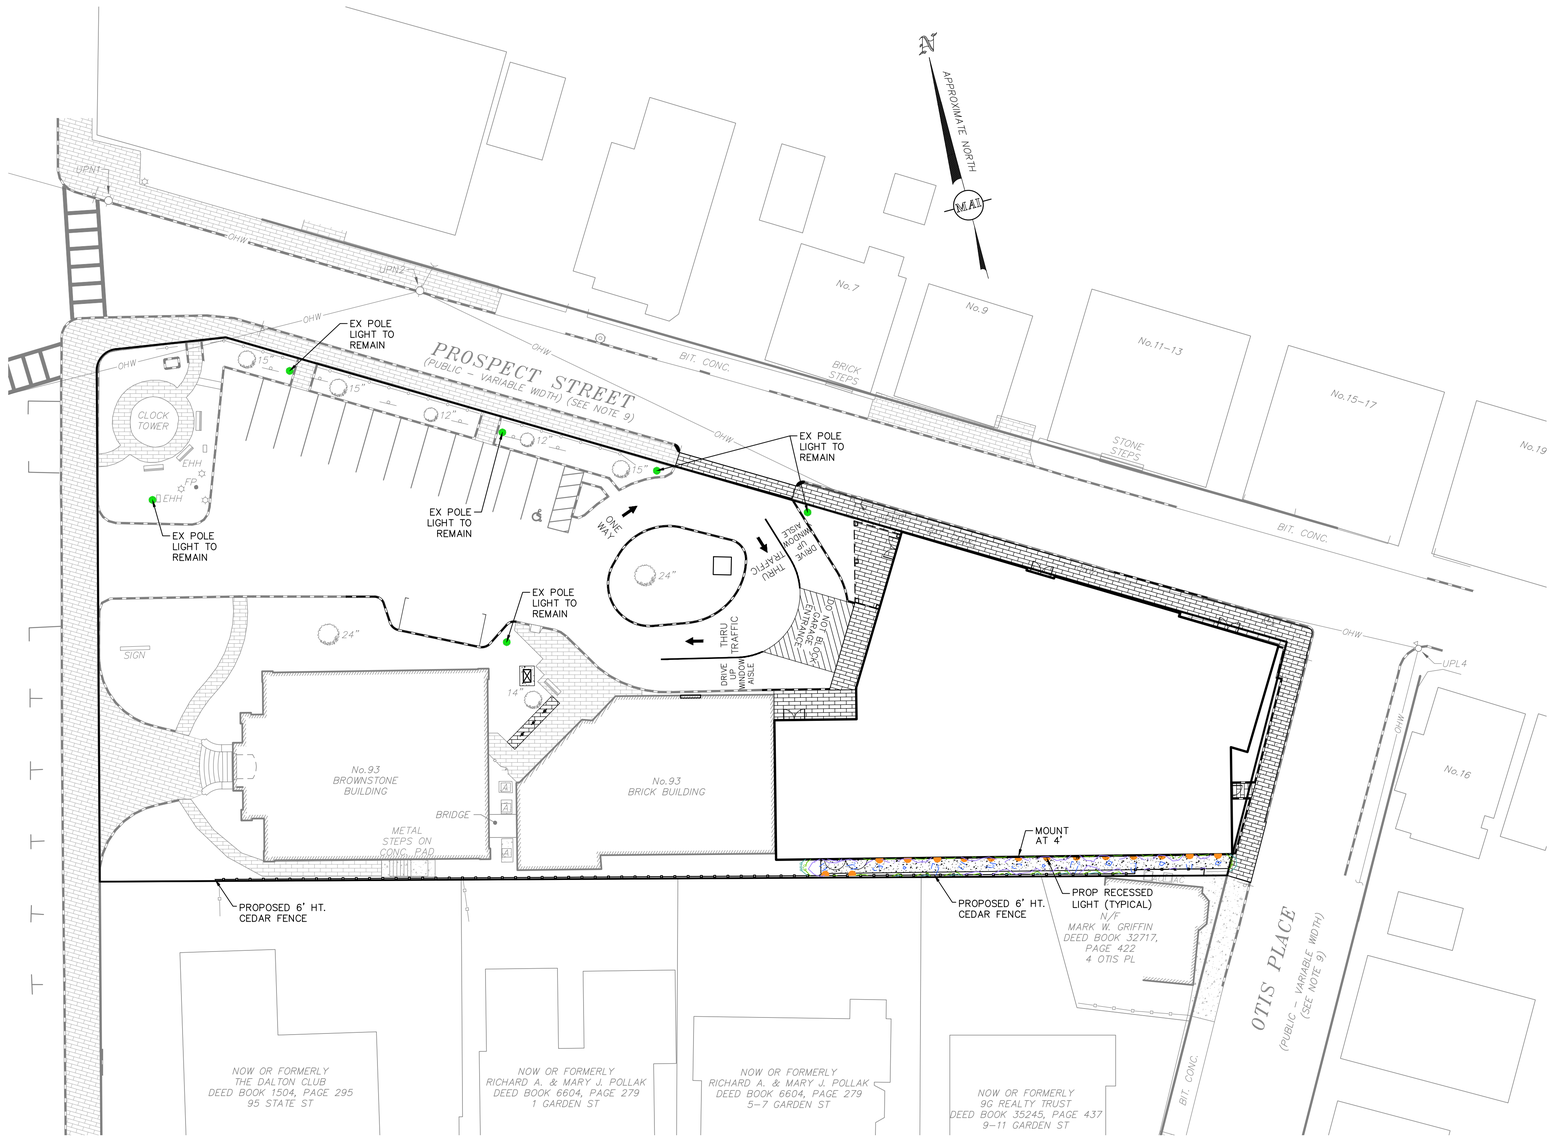

GRAPHIC SCALE
SCALE: 1"=20'

FEET 20 0 10 20 40 80
METERS 0 5 10 20 30

RECORD OWNER:
INSTITUTION FOR SAVINGS IN
NEWBURYPORT AND ITS VICINITY
93 STATE STREET
NEWBURYPORT, MASSACHUSETTS 01950

LIGHTING NOTES:

1. THE SOLE PURPOSE OF THIS PLAN IS TO DEPICT THE PHOTOMETRICS OF THE PROPOSED BOLLARD LIGHTS ALONG THE PROPOSED SOUTHERN WALKWAY.
2. LIGHT SELECTION AND DETAIL PROVIDED BY THE ARCHITECT.
3. EXISTING POLE LIGHTS WITHIN THE EXISTING PARKING LOT SHALL REMAIN AS NOTED. ONE NEW POLE LIGHT IS PROPOSED AT THE ENTRY OF THE ADDITION AND SHALL MATCH THE EXISTING LIGHTING IN THE PARKING LOT. POLE LIGHT TO BE DETERMINED BY ARCHITECT.
4. RECESSED LIGHTING TO BE MOUNTED AT 4' HEIGHT UNLESS OTHERWISE SPECIFIED ON THE PLAN.

PROPOSED LIGHTING LEGEND

- EXISTING POLE LIGHT
- PROPOSED RECESSED LIGHT
- PROPOSED 2 FC CONTOUR
- PROPOSED 1 FC CONTOUR
- PROPOSED 0.5 FC CONTOUR
- PROPOSED 0.25 FC CONTOUR
- FC PROPOSED FOOTCANDLE

PATHLIGHTS
DOUBLE IMPACT

PROJECT NAME:	TYPE:

Low glare path lights lead the way through the out of doors, as built-ins or from freestanding bollards.

ORDERING INFORMATION AND DRAWINGS - FIXTURE

FIXTURE		RATING		FLANGE-FINISH				LUMEN PACKAGE		CCT	
ISL2	–		–				–		–		
ISL2 Double Impact Steplight		1 Dry / Damp (Non-Locking)		POWDER COAT FINISH: WH White; BK Black; AG Satin Silver; AB Architectural Bronze; CF Custom Finish* *Consult Factory		NATURAL FINISH: IG Industrial Gray; SS Brushed Stainless Steel; BR Brushed Bronze; NB Natural Bronze		80LIAB 85+ CRI, 400 Source Lumens ISL2 Delivered Lumens - 150		27 2700K; 30 3000K; 35 3500K; 40 4000K; 43 4300K; CC Custom Color (grill)* Color Temp. ____K *Custom grids assigned unique suffix upon receipt of order. Contact Product Support for guidance.)	
		2 Wet (Locking)									

		PLATED FINISH: CH Chrome* *Increased lead time	
		PB Polished Oil-Rubbed Bronze* *Increased lead time, not available for wet location	
		MB Matte Oil-Rubbed Bronze* *Increased lead time, not available for wet location	

A LED
Regressed LED with slot aperture for glare-free, energy-efficient path and step lighting; suitable for dry / damp or wet applications. 6.5W DC LED (dimming by power supply).

B EFFECTS DEVICES
Provided with sealed polycarbonate linear diffusion lens; consult factory for availability of color gels, which may achieve custom color temperatures.

C LOCKING
Discreetly hidden tamper-resistant set screws. Included with IP65 Wet location luminaire.

D GASKET
Foam gasket provided. Required for IP65 wet location applications only.

E RETENTION
Torsion spring clips secure fixture into back box, mounting plate, or appropriately sized cut-out.

- Available with Bollard mounting, please visit WEBSITE for additional information.
- Stealth SSL1 and Impact ISL1 pathlights available, please visit WEBSITE for additional information.

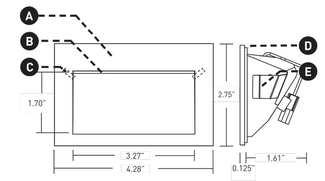

LUCIFER LIGHTING COMPANY
[DATE OF REV: 100119]
luciferlighting.com
©2019 Lucifer Lighting Company
As part of its policy of continuous research and product development, the company reserves the right to change or withdraw specifications without prior notice.
[PH] +1-210-227-7329
[FAX] +1-210-227-4967
pg. 1

(XREF: 6215_REC/6215_SITE)
DWG. No. 6215_PHOTOMETRIC.DWG

REVISIONS

BY	DESCRIPTION	DATE

93 STATE STREET
BOLLARD PHOTOMETRIC PLAN
LOCATED IN
NEWBURYPORT, MASSACHUSETTS
(ESSEX COUNTY)
PREPARED FOR
INSTITUTION FOR SAVINGS

MERIDIAN ASSOCIATES
500 CUMMINGS CENTER, SUITE 5950
BEVERLY, MASSACHUSETTS 01915
TELEPHONE: (978) 299-0447
60 MILK STREET, SUITE 302
WESTBOROUGH, MASSACHUSETTS 01581
TELEPHONE: (508) 871-7030
WWW.MERIDIANASSOC.COM

DESIGNED BY:
CHECKED BY:

DATE: OCTOBER 14, 2020
SCALE: 1" = 20'
SHEET No. 1 OF 1
PROJECT No. 6215