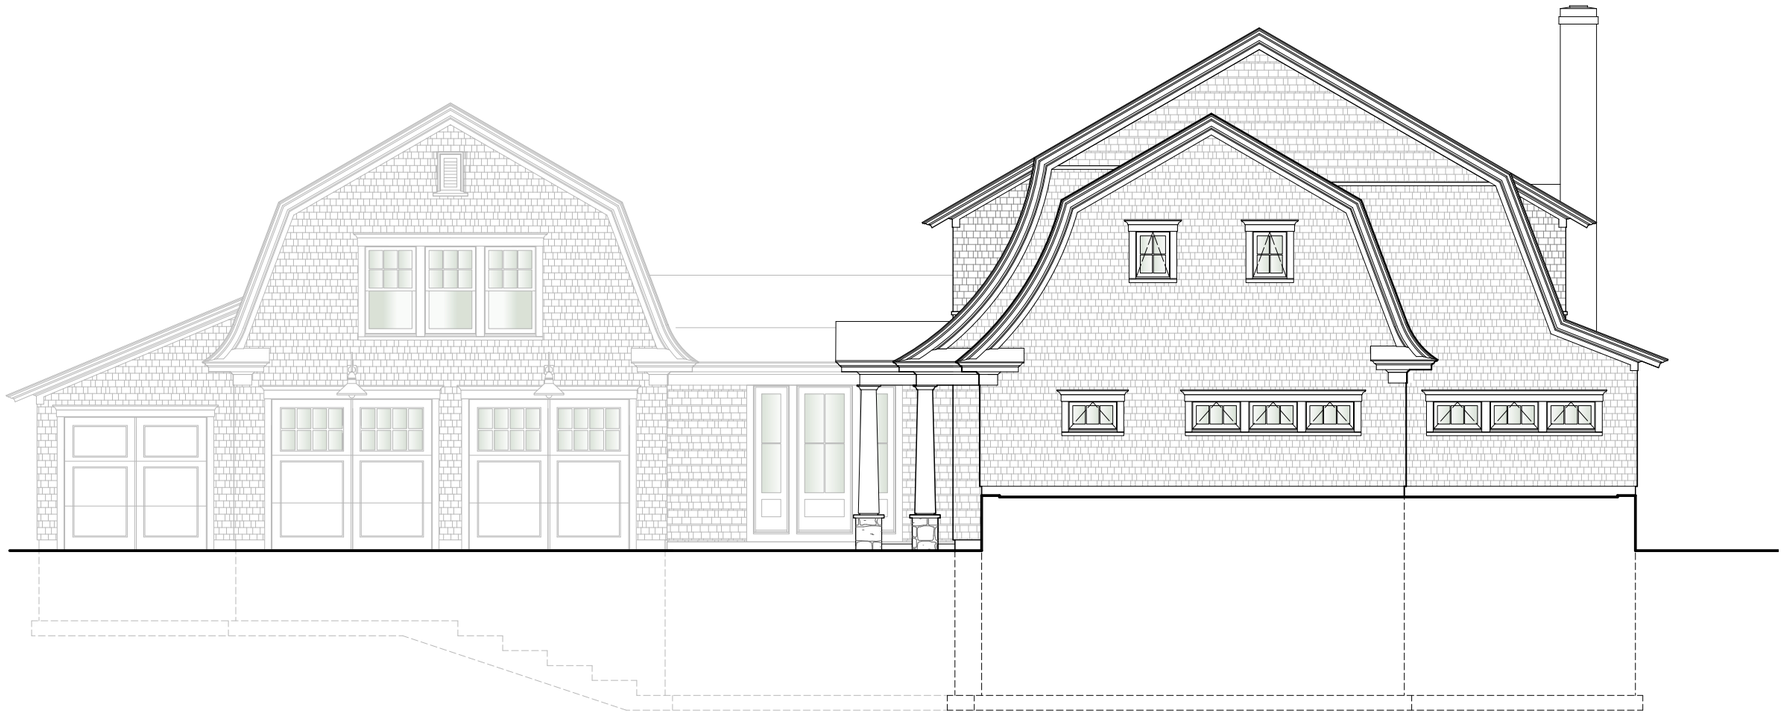

2 PROPOSED RIGHT SIDE ELEVATION (NORTH ELEVATION)
Scale: 1/4" = 1'-0"

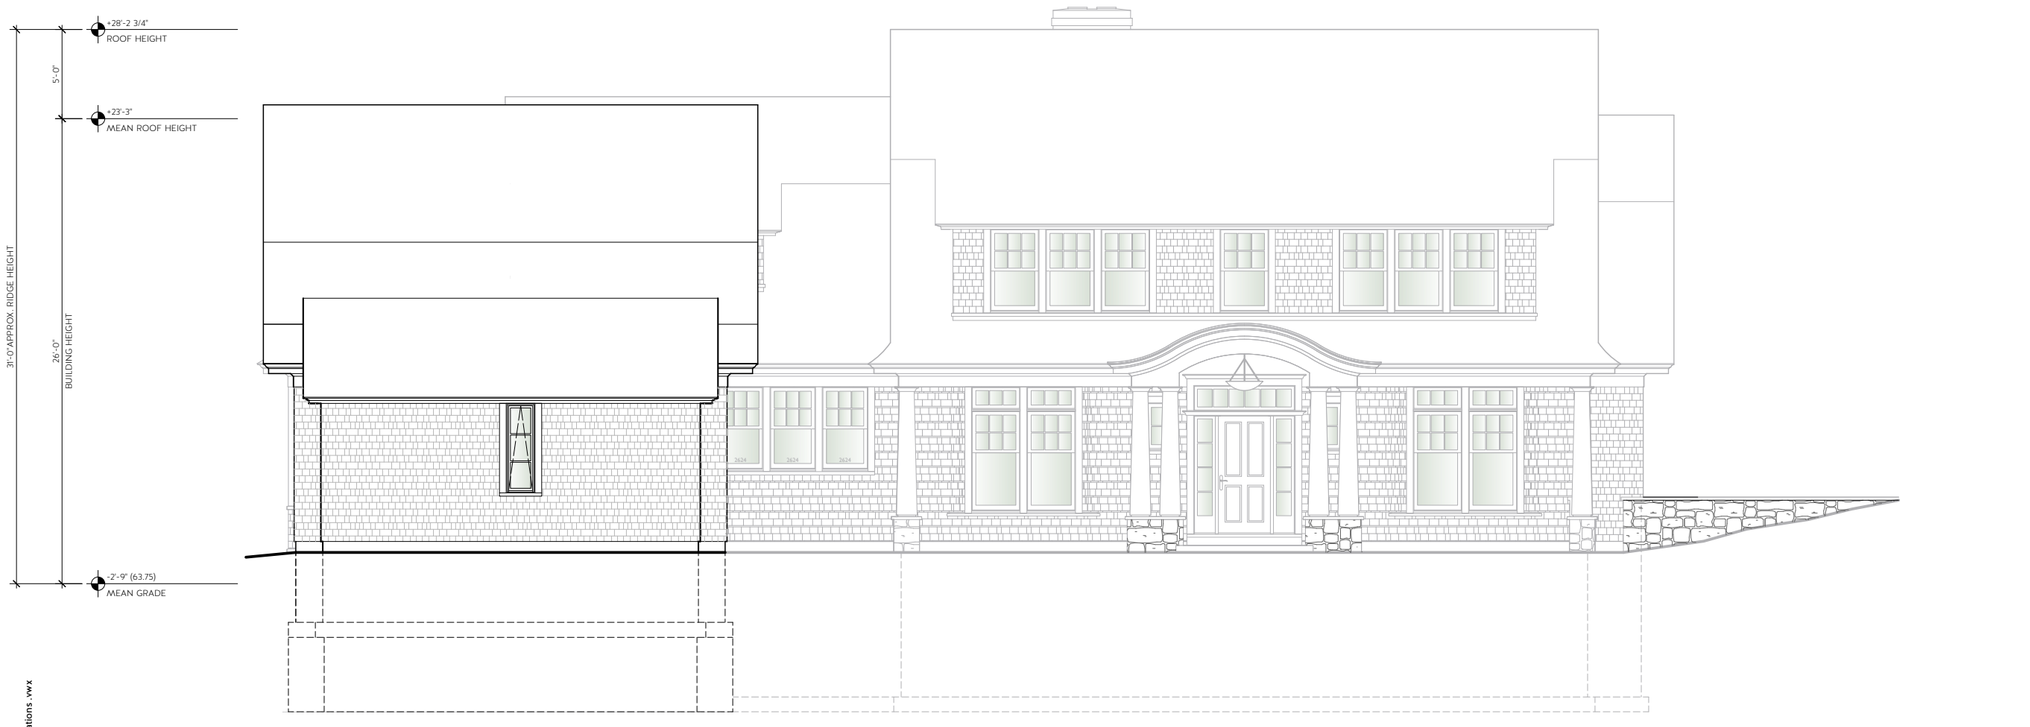

1 PROPOSED FRONT ELEVATION (EAST ELEVATION)
Scale: 1/4" = 1'-0"

0 2 4 6 8 FT

CAD File Name
Duchesne_SD_Elevations .vwx

SCOTT M. BROWN
ESTD | ARCHITECTS | 2007
29 WATER STREET,
SUITE 209
NEWBURYPORT, MA 01950
T. 978.465.3535
WWW.SCOTTBROWNARCHITECT.COM

THE DUCHESNE RESIDENCE
AT
LOT 4B DONAHUE COURT

REVISION & REISSUE NOTES

No.	Date	Notes

Project #	Project Manager	Date
2018-33	X.X.	3-13-19

Scale: AS NOTED

PROPOSED ELEVATIONS

A2.1

COPYRIGHT 2019 SCOTT M. BROWN, ARCHITECTS

2 PROPOSED LEFT SIDE ELEVATION (SOUTH ELEVATION)
Scale: 1/4" = 1'-0"

1 PROPOSED REAR ELEVATION (WEST ELEVATION)
Scale: 1/4" = 1'-0"

0 2 4 6 8 FT

CAD File Name
Duchesne_SD_Elevations .vwx

SCOTT M. BROWN
ESTD | ARCHITECTS | 2007
29 WATER STREET,
SUITE 209
NEWBURYPORT, MA 01950
T. 978.465.3535
WWW.SCOTTBROWNARCHITECT.COM

THE DUCHESNE RESIDENCE

AT

LOT 4B DONAHUE COURT

REVISION & REISSUE NOTES

No.	Date	Notes

Project #	Project Manager	Date
2018-33	X.X.	2-13-19

Scale: AS NOTED

PROPOSED ELEVATIONS

A2.2

COPYRIGHT 2019 SCOTT M. BROWN, ARCHITECTS

1 PROPOSED FRONT ELEVATION (EAST ELEVATION)
Scale: 1/4" = 1'-0"

0 2 4 6 8 FT

CAD File Name
Duchesne_SD_Elevations .vwx

SCOTT M. BROWN
ESTD | ARCHITECTS | 2007
29 WATER STREET,
SUITE 209
NEWBURYPORT, MA 01950
T. 978.465.3535
WWW.SCOTTBROWNARCHITECT.COM

THE DUCHESNE RESIDENCE

AT

LOT 4B DONAHUE COURT

REVISION & REISSUE NOTES

No.	Date	Notes

Project #	Project Manager	Date
2018-33	X.X.	3-13-19

Scale: AS NOTED

PROPOSED ELEVATIONS

A2.3

COPYRIGHT 2019 SCOTT M. BROWN, ARCHITECTS