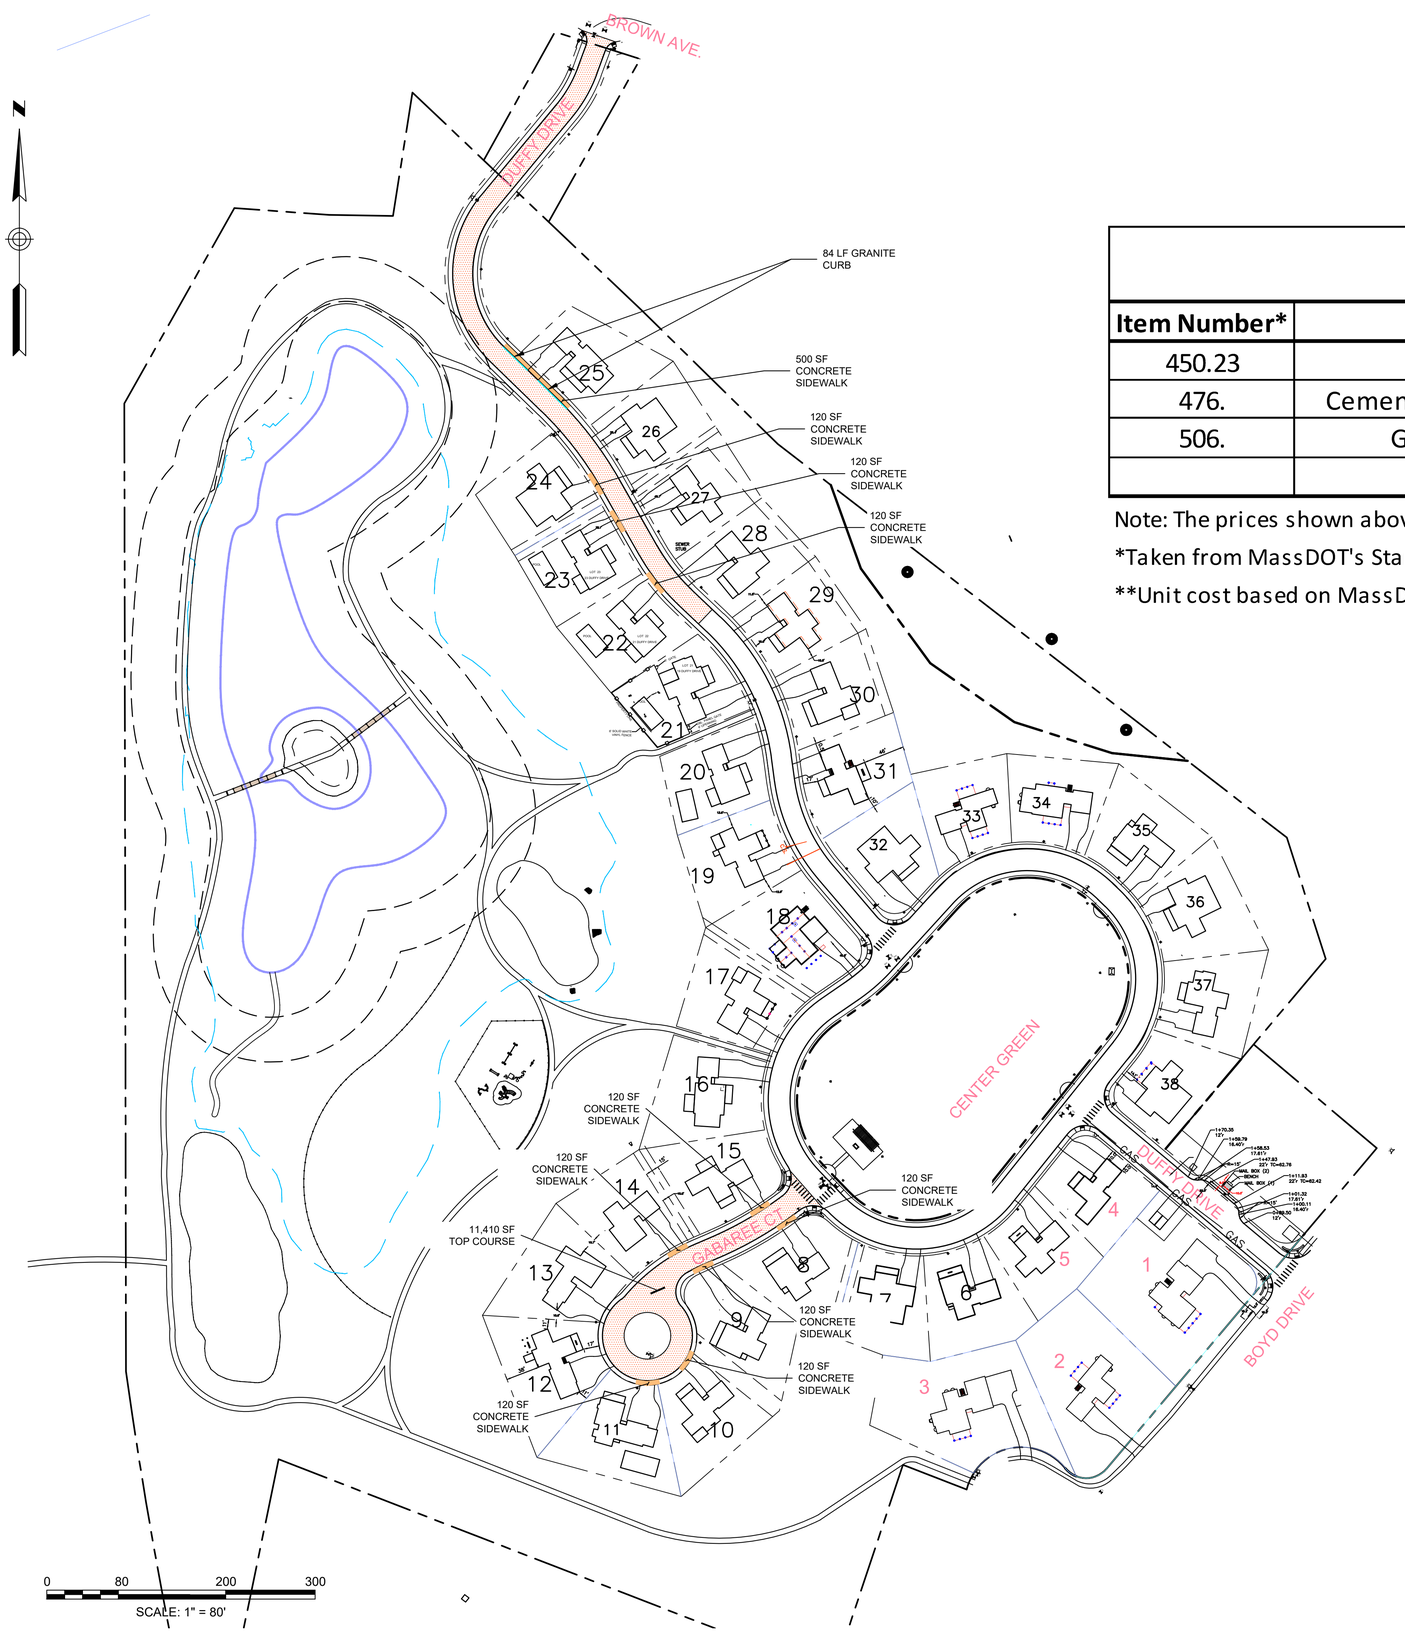

Conceptual Cost Estimate				*Boyd Drive - Remaining Work Summary*	
Item Number*	**Item**	**Unit**	**Unit Cost ($)****	**Quantity**	**Cost**
450.23	Bituminous Concrete Paving	TON	150.00	246	$36,900.00
476.	Cement Concrete Pavement (Sidewalk)**	SY	80.00	175	$14,000.00
506.	Granite Curb Type VB - Straight	FT	68.00	84	$5,712.00
		Total		***$56,612.00***	

Note: The prices shown above are for conceptual purposes only and were calculated without the use of design plans

*Taken from MassDOT's Standard Items List

**Unit cost based on MassDOT Bid Prices District 4 4/13/21

DCi

WORK SUMMARY

ROADWAY TOP COURSE – 38,910 SF
CONCRETE SIDEWALK – 1,580 SF
GRANITE CURB – 84 LF

REMAING ROADWAY WORK
DCI – APRIL 12, 2021
STEPHEN SAWYER P.E.