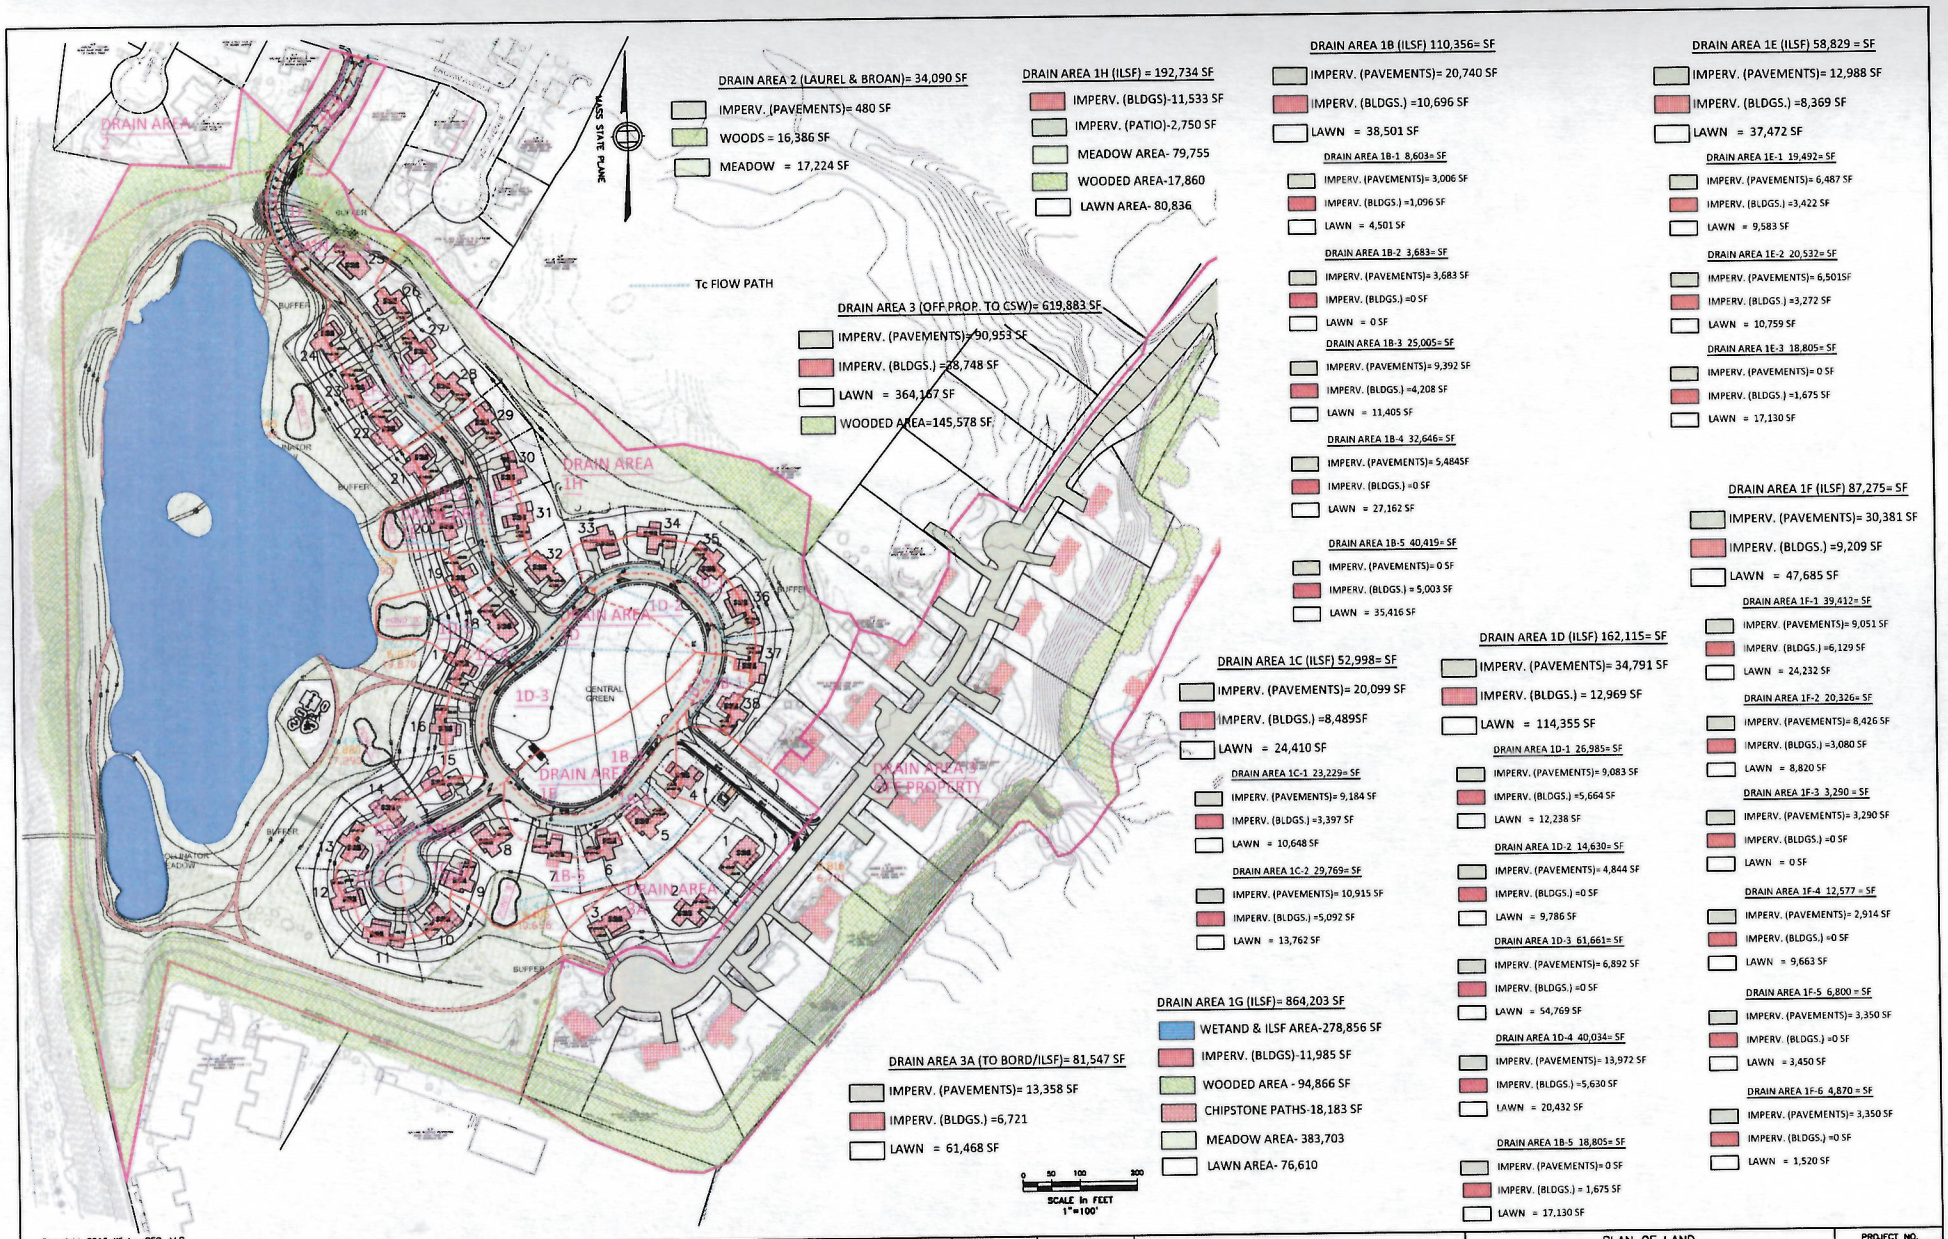

Copyright 2015 Winter GEC, LLC

Design Consultants, Inc.
Consulting Engineers and Surveyors
68 PLEASANT STREET
NEWBURYPORT MA
(617) 776-3350

SCALE:
HORIZ: 1"= 100'
VERT: ——

NO.	DATE	BY	REVISIONS
2.	11/16/17	SBS	Review Commnets
1.	8/8/17	SBS	Review Commnets

FIELD: EC
CALCS: EC
CHECKED: SBS
APPROVED: SBS

PROPOSED DRAINAGE AREAS

PORT PLACE
BY EVERGREEN COMMONS LLC

PLAN OF LAND
18 BOYD DRIVE
NEWBURYPORT, MASSACHUSETTS
SURVEYED FOR
GALE FORCE DEVELOPMENT, LLC

PROJECT NO. 2015-083
DATE: MAY 22, 2017
SHEET NO. 1 OF 1