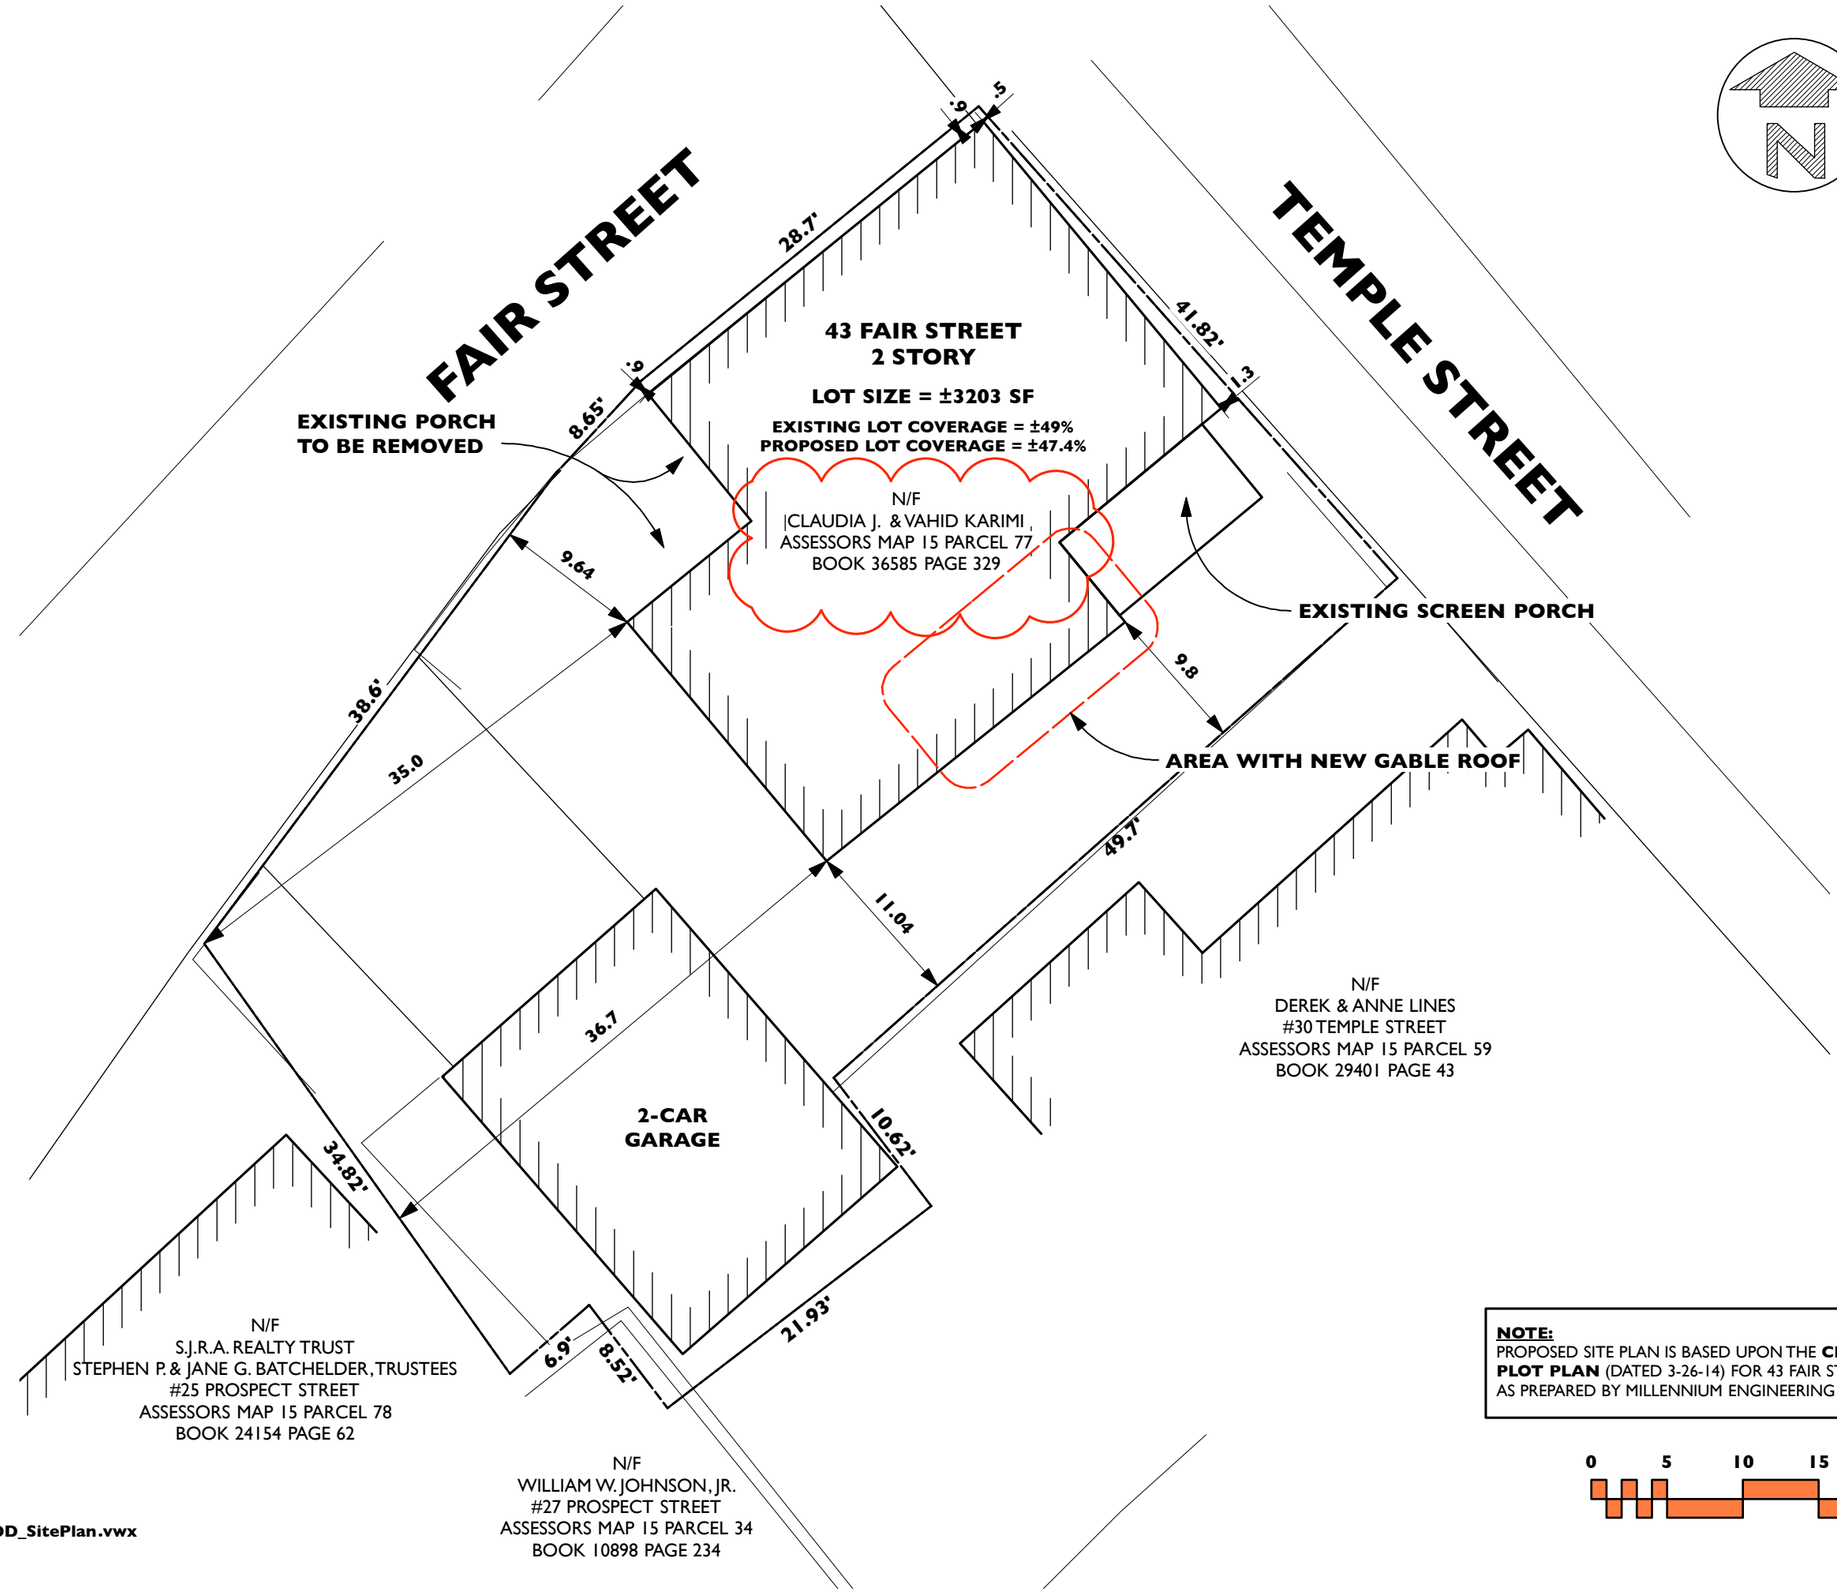


*Date:* **5/15/18**
*File name:* **Karimi_DD_SitePlan.vwx**

**NOTE:**
PROPOSED SITE PLAN IS BASED UPON THE **CERTIFIED PLOT PLAN** (DATED 3-26-14) FOR 43 FAIR STREET AS PREPARED BY MILLENNIUM ENGINEERING, INC.

0 5 10 15 20 FT

*ADDITIONS/ALTERATIONS TO:*

# THE KARIMI RESIDENCE

AT

43 FAIR STREET
NEWBURYPORT, MA 01950


**ARCHITECT:**

**SCOTT M. BROWN**
29 WATER STREET,
SUITE 209
NEWBURYPORT, MA 01950
T. 978.465.3535

WWW.SCOTTBROWNARCHITECT.COM


| MARK | DATE | REVISIONS |
|---|---|---|
| | 3-30-18 | ZBA SUBMISSION |
| | 5-15-18 | ZBA REVISION |

**PROPOSED SITE PLAN**

SCALE : 1" = 1'-0"

**A0**

COPYRIGHT 2018 SCOTT M. BROWN, ARCHITECTS

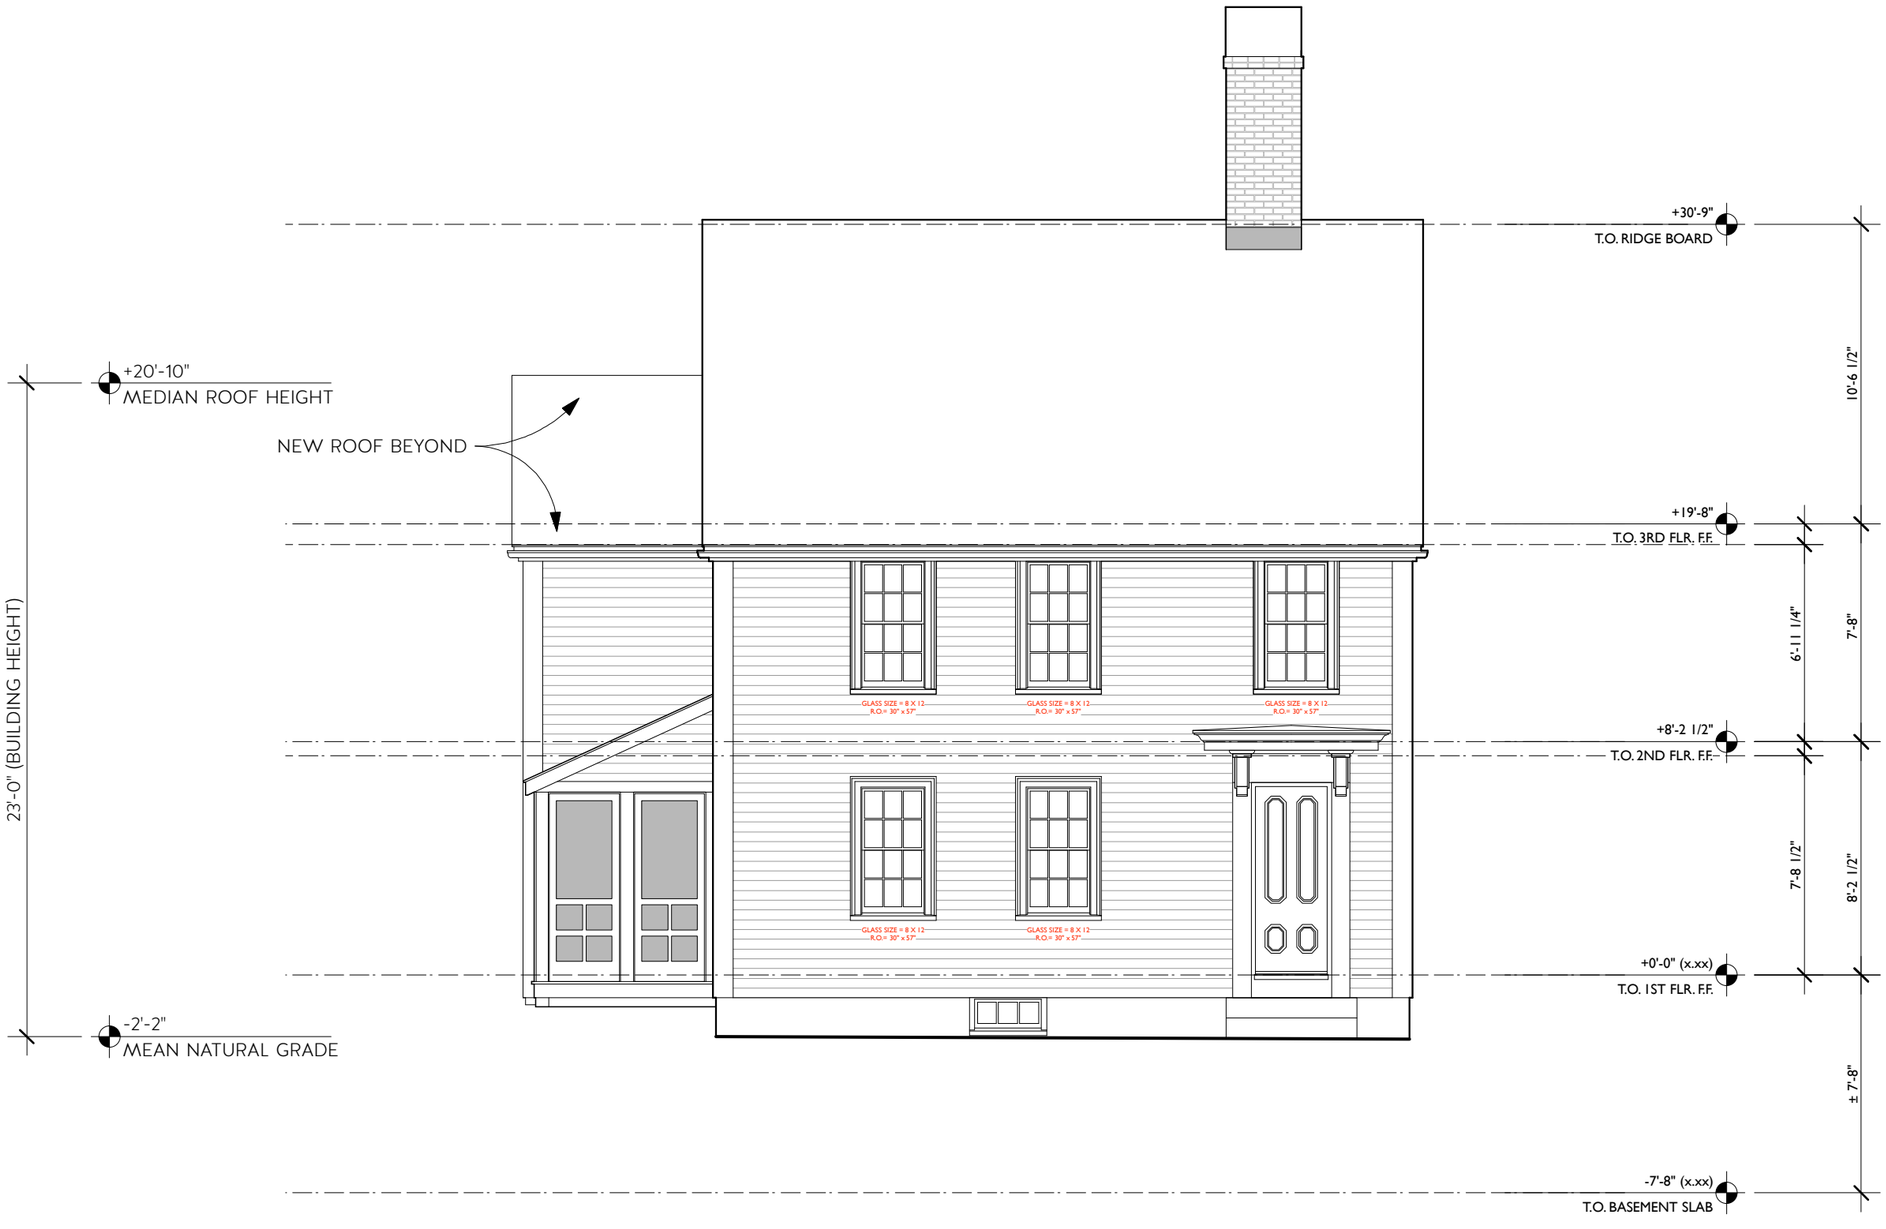


*ADDITIONS/ALTERATIONS*
*TO:*

# THE KARIMI RESIDENCE

AT

**43 FAIR STREET**
**NEWBURYPORT, MA 01950**


**ARCHITECT:**

**SCOTT M. BROWN**

29 WATER STREET,
SUITE 209
NEWBURYPORT, MA 01950
T. 978.465.3535

WWW.SCOTTBROWNARCHITECT.COM


| MARK | DATE | REVISIONS |
|---|---|---|
| | 1-29-18 | CONCEPTUAL DESIGN |
| | 3-21-18 | H.C. SUBMISSION |
| | 3-30-18 | ZBA SUBMISSION |

## PROPOSED NORTH ELEVATION

SCALE : 3/16" = 1'-0"

0 5 10 FT

A1

*Date:* **3/29/18**
*File name:* **Karimi_DD_Elevations.vwx**

COPYRIGHT 2018 SCOTT M. BROWN, ARCHITECTS

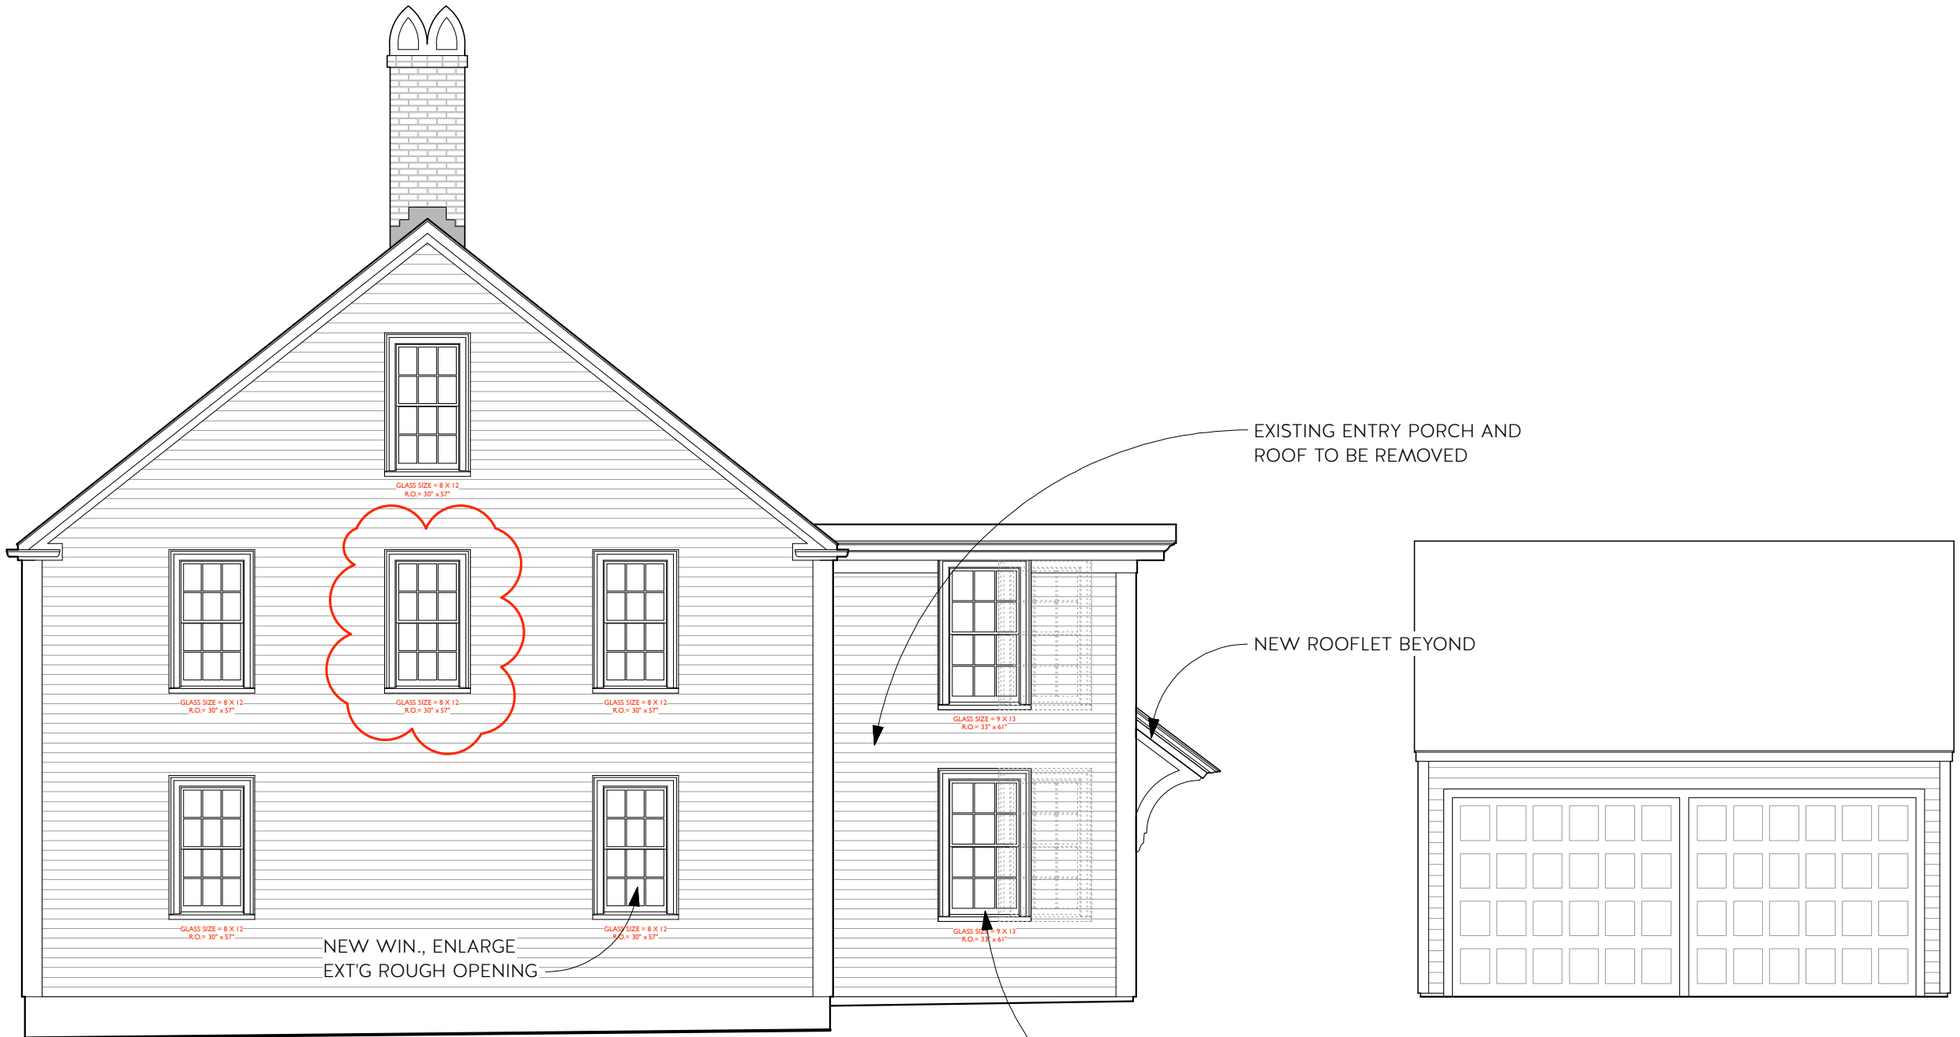




0 5 10 FT

*Date:* **5/15/18**
*File name:* **Karimi_DD_Elevations.vwx**

***ADDITIONS/ALTERATIONS TO:***

# THE KARIMI RESIDENCE

AT

**43 FAIR STREET**
**NEWBURYPORT, MA 01950**


**ARCHITECT:**

**SCOTT M. BROWN**

29 WATER STREET,
SUITE 209
NEWBURYPORT, MA 01950
T. 978.465.3535

WWW.SCOTTBROWNARCHITECT.COM


| MARK | DATE | REVISIONS |
|---|---|---|
| | 1-29-18 | CONCEPTUAL DESIGN |
| | 3-21-18 | H.C. SUBMISSION |
| | 3-30-18 | ZBA SUBMISSION |
| | 5-15-18 | ZBA REVISIONS |

**PROPOSED WEST ELEVATION**

SCALE : 3/16" = 1'-0"

**A2**

COPYRIGHT 2018 SCOTT M. BROWN, ARCHITECTS

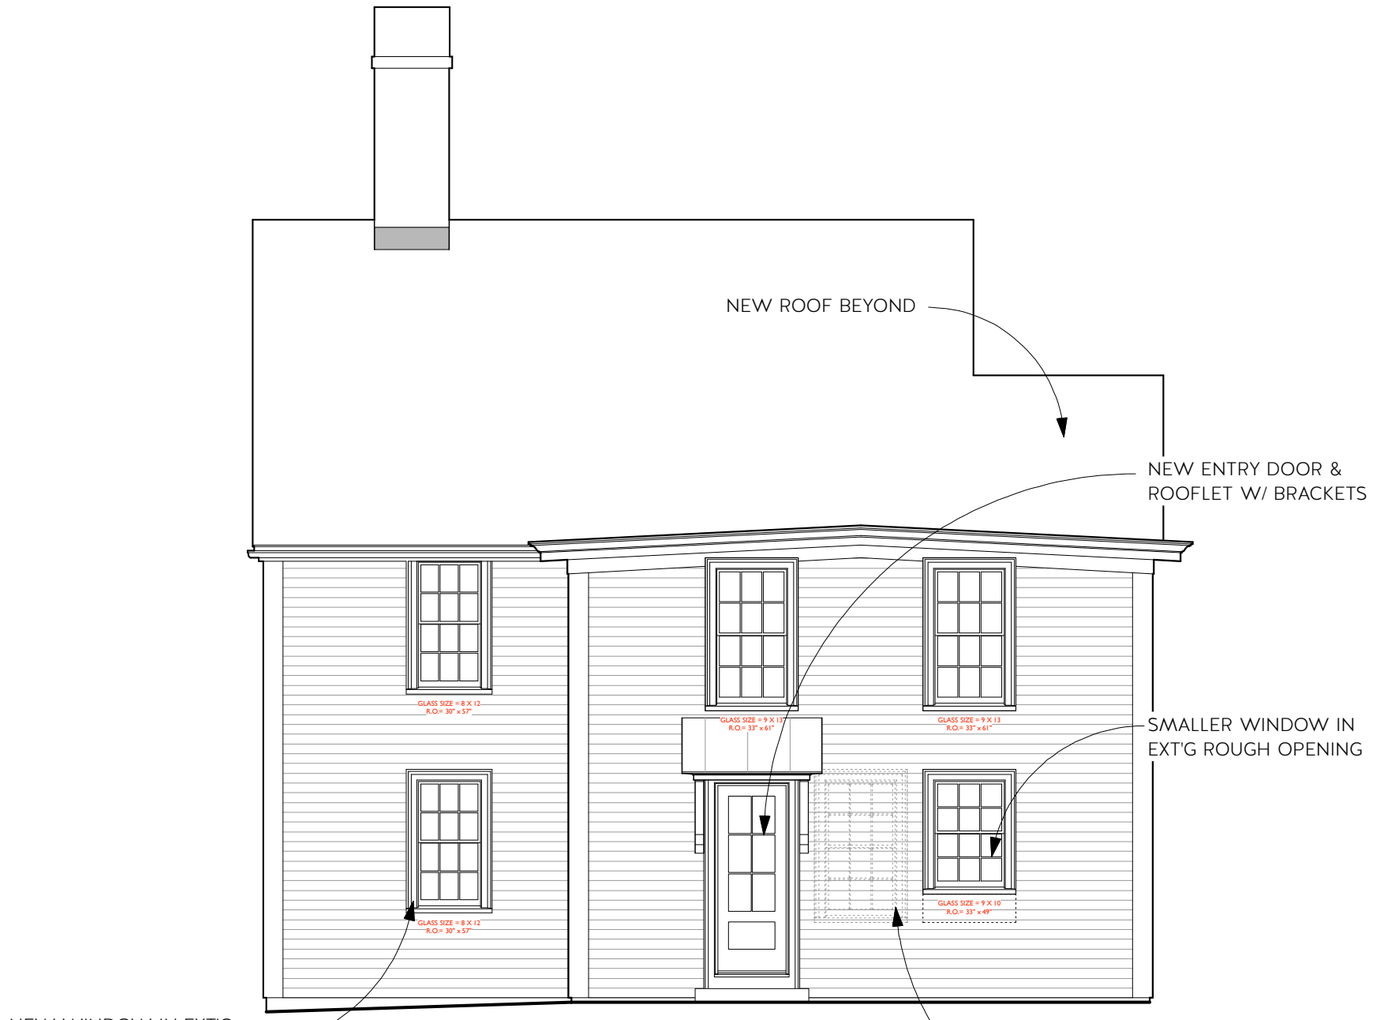


***ADDITIONS/ALTERATIONS TO:***

# THE KARIMI RESIDENCE

AT

**43 FAIR STREET**
**NEWBURYPORT, MA 01950**


**ARCHITECT:**

**SCOTT M. BROWN**

29 WATER STREET,
SUITE 209
NEWBURYPORT, MA 01950
T. 978.465.3535

WWW.SCOTTBROWNARCHITECT.COM


| MARK | DATE | REVISIONS |
|---|---|---|
| | 1-29-18 | CONCEPTUAL DESIGN |
| | 3-21-18 | H.C. SUBMISSION |
| | 3-30-18 | ZBA SUBMISSION |

## PROPOSED SOUTH ELEVATION

SCALE : 3/16" = 1'-0"

0 5 10 FT

**A3**

*Date:* **3/29/18**
*File name:* **Karimi_DD_Elevations.vwx**

COPYRIGHT 2014 SCOTT M. BROWN, ARCHITECT

***ADDITIONS/ALTERATIONS TO:***

# THE KARIMI RESIDENCE

AT

**43 FAIR STREET**
**NEWBURYPORT, MA 01950**


**ARCHITECT:**

**SCOTT M. BROWN**

29 WATER STREET,
SUITE 209
NEWBURYPORT, MA 01950
T. 978.465.3535

WWW.SCOTTBROWNARCHITECT.COM


| MARK | DATE | REVISIONS |
|---|---|---|
| | 1-29-18 | CONCEPTUAL DESIGN |
| | 3-21-18 | H.C. SUBMISSION |
| | 3-30-18 | ZBA SUBMISSION |

## PROPOSED EAST ELEVATION

SCALE : 3/16" = 1'-0"

0 5 10 FT

**A4**

*Date:* **3/29/18**
*File name:* **Karimi_DD_Elevations.vwx**

COPYRIGHT 2018 SCOTT M. BROWN, ARCHITECTS

**VIEW FROM EASTERN CORNER**

**VIEW FROM WESTERN CORNER**

**VIEW FROM SOUTH SIDE OR REAR OF HOUSE**

**VIEW FROM NORTHERN CORNER**

*Date:* **3/21/18**
*File name:* **Karimi_HC_ExistingPhotographs .vwx**

***ADDITIONS/ALTERATIONS TO:***

# THE KARIMI RESIDENCE

AT

**43 FAIR STREET**
**NEWBURYPORT, MA 01950**


**ARCHITECT:**

**SCOTT M. BROWN**

29 WATER STREET,
SUITE 209
NEWBURYPORT, MA 01950
T. 978.465.3535

WWW.SCOTTBROWNARCHITECT.COM


| MARK | DATE | REVISIONS |
|---|---|---|
| | 3-21-18 | H.C. SUBMISSION |

**EXISTING PHOTOGRAPHS**

SCALE : NO SCALE

**A5**

COPYRIGHT 2018 SCOTT M. BROWN, ARCHITECTS

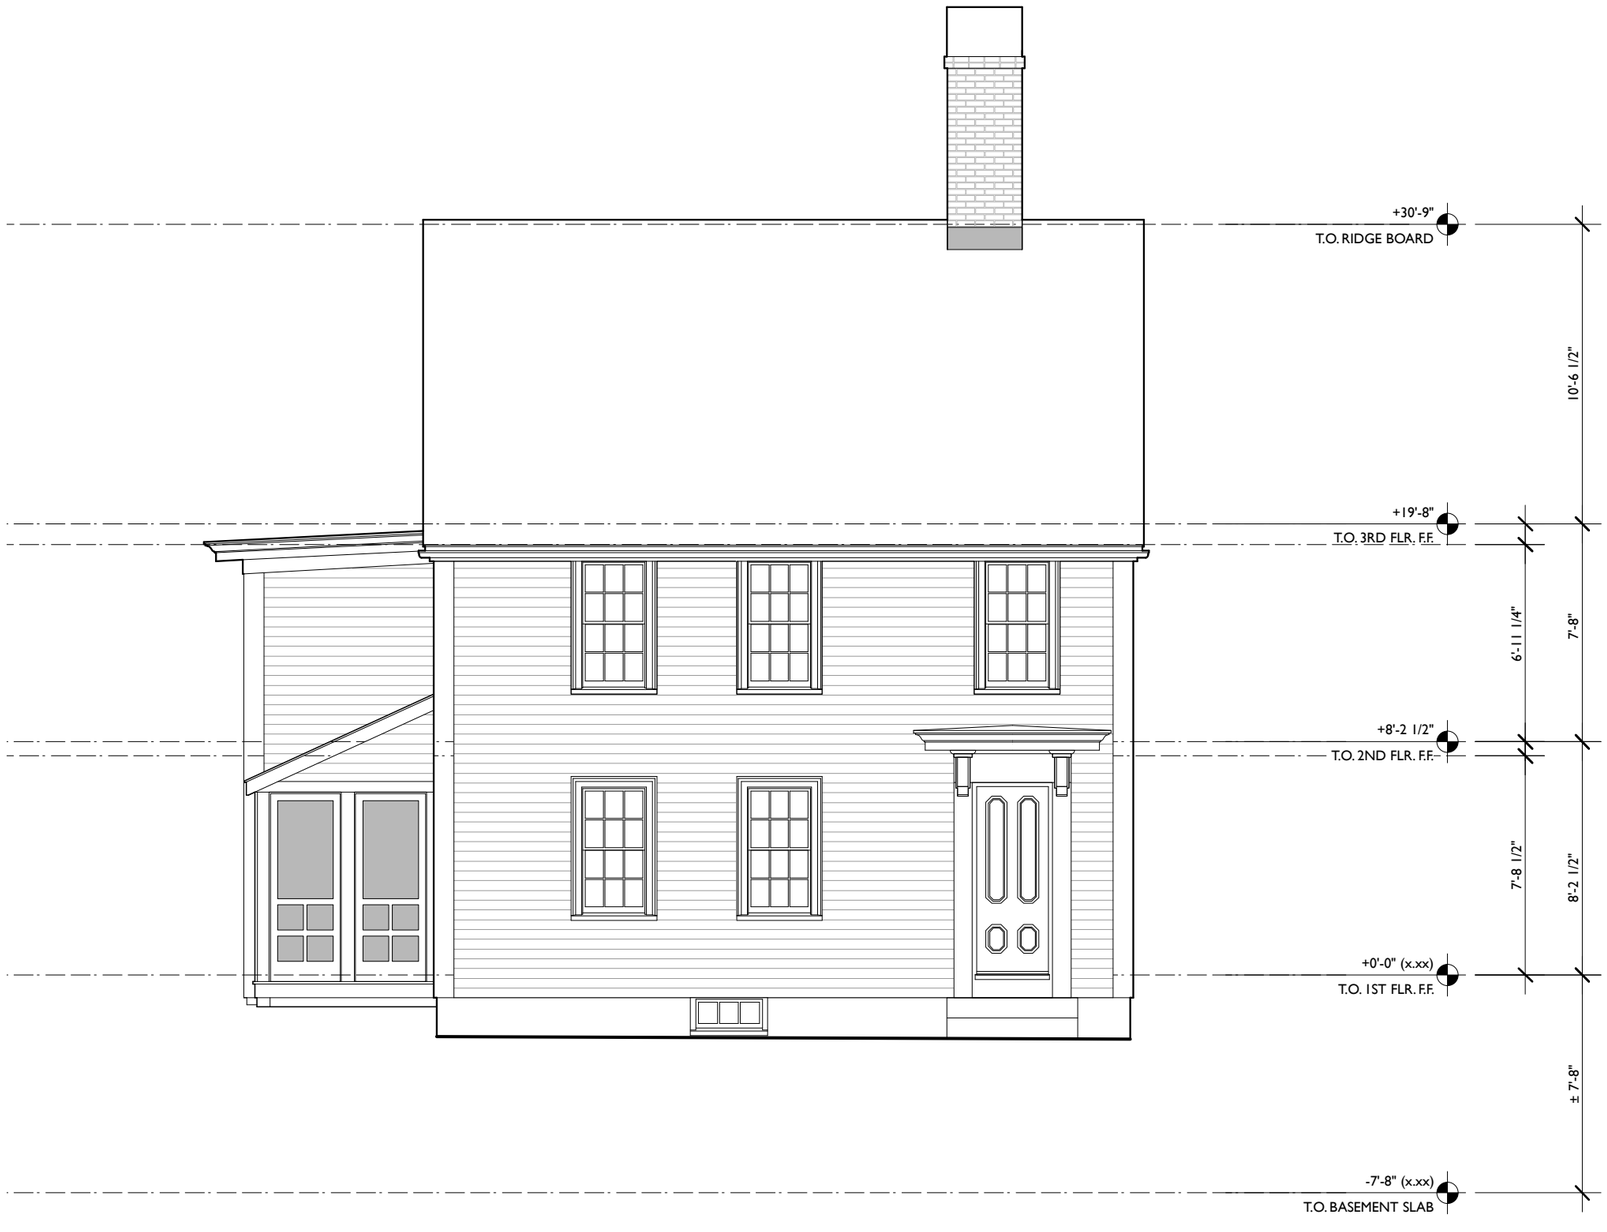


*Date:* **3/21/18**
*File name:* **Karimi_EC_Elevations .vwx**

***ADDITIONS/ALTERATIONS TO:***

# THE KARIMI RESIDENCE

AT

**43 FAIR STREET**
**NEWBURYPORT, MA 01950**


**ARCHITECT:**

**SCOTT M. BROWN**

29 WATER STREET,
SUITE 209
NEWBURYPORT, MA 01950
T. 978.465.3535

WWW.SCOTTBROWNARCHITECT.COM


| MARK | DATE | REVISIONS |
|---|---|---|

## EXISTING CONDITIONS: NORTH ELEVATION

SCALE : 3/16" = 1'-0"

**EC-1**

COPYRIGHT 2018 SCOTT M. BROWN, ARCHITECTS

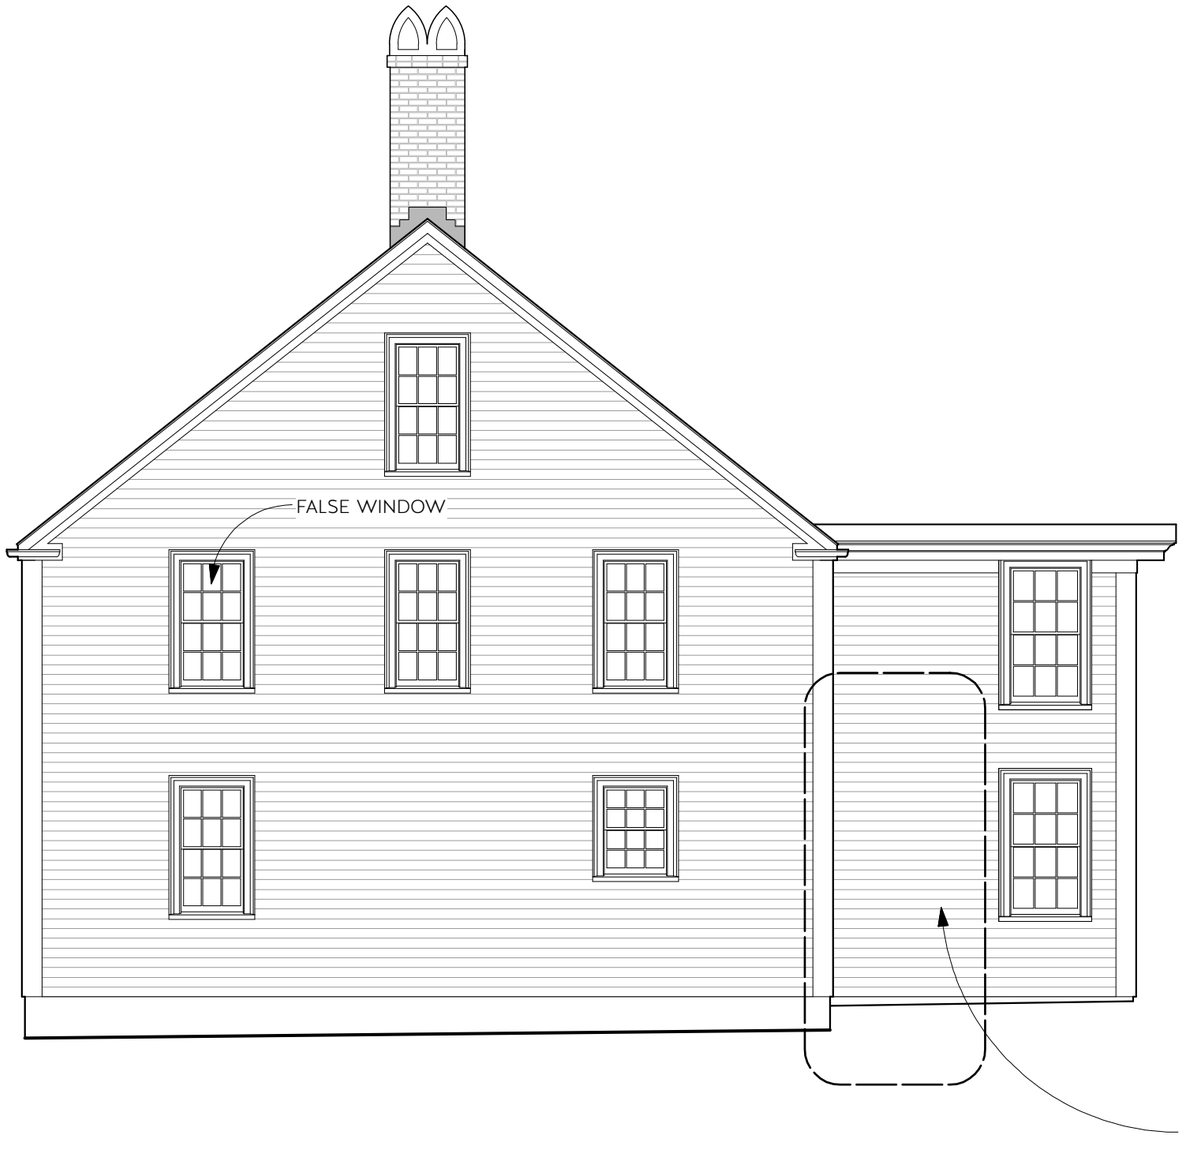


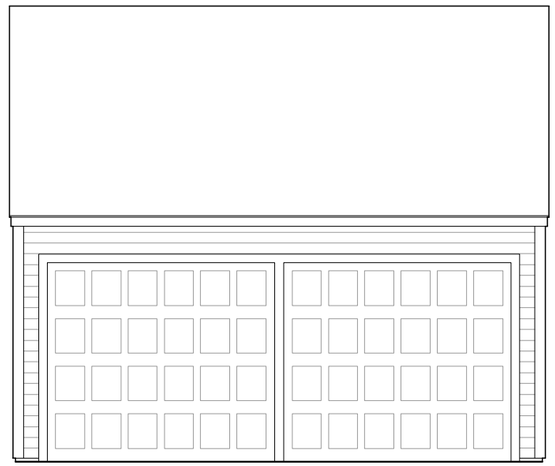

*Date:* **3/29/18**
*File name:* **Karimi_EC_Elevations .vwx**

***ADDITIONS/ALTERATIONS TO:***

# THE KARIMI RESIDENCE

AT

**43 FAIR STREET**
**NEWBURYPORT, MA 01950**

**ARCHITECT:**

**SCOTT M. BROWN**

29 WATER STREET,
SUITE 209
NEWBURYPORT, MA 01950
T. 978.465.3535

WWW.SCOTTBROWNARCHITECT.COM

| MARK | DATE | REVISIONS |
|---|---|---|

**EXISTING CONDITIONS: WEST ELEVATION**

SCALE : 3/16" = 1'-0"

**EC-2**

COPYRIGHT 2018 SCOTT M. BROWN, ARCHITECTS

*Date:* **3/21/18**
*File name:* **Karimi_EC_Elevations .vwx**

***ADDITIONS/ALTERATIONS TO:***

# THE KARIMI RESIDENCE

AT

**43 FAIR STREET**
**NEWBURYPORT, MA 01950**

**ARCHITECT:**

**SCOTT M. BROWN**

29 WATER STREET,
SUITE 209
NEWBURYPORT, MA 01950
T. 978.465.3535

WWW.SCOTTBROWNARCHITECT.COM

| MARK | DATE | REVISIONS |
|---|---|---|

## EXISTING CONDITIONS: SOUTH ELEVATION

SCALE : 3/16" = 1'-0"

**EC-3**

COPYRIGHT 2018 SCOTT M. BROWN, ARCHITECTS

*Date:* **3/21/18**
*File name:* **Karimi_EC_Elevations .vwx**

***ADDITIONS/ALTERATIONS TO:***

# THE KARIMI RESIDENCE

AT

**43 FAIR STREET**
**NEWBURYPORT, MA 01950**


**ARCHITECT:**

**SCOTT M. BROWN**

29 WATER STREET,
SUITE 209
NEWBURYPORT, MA 01950
T. 978.465.3535

WWW.SCOTTBROWNARCHITECT.COM


| MARK | DATE | REVISIONS |
|---|---|---|

## EXISTING CONDITIONS: EAST ELEVATION

SCALE : 3/16" = 1'-0"

**EC-4**

COPYRIGHT 2018 SCOTT M. BROWN , ARCHITECTS