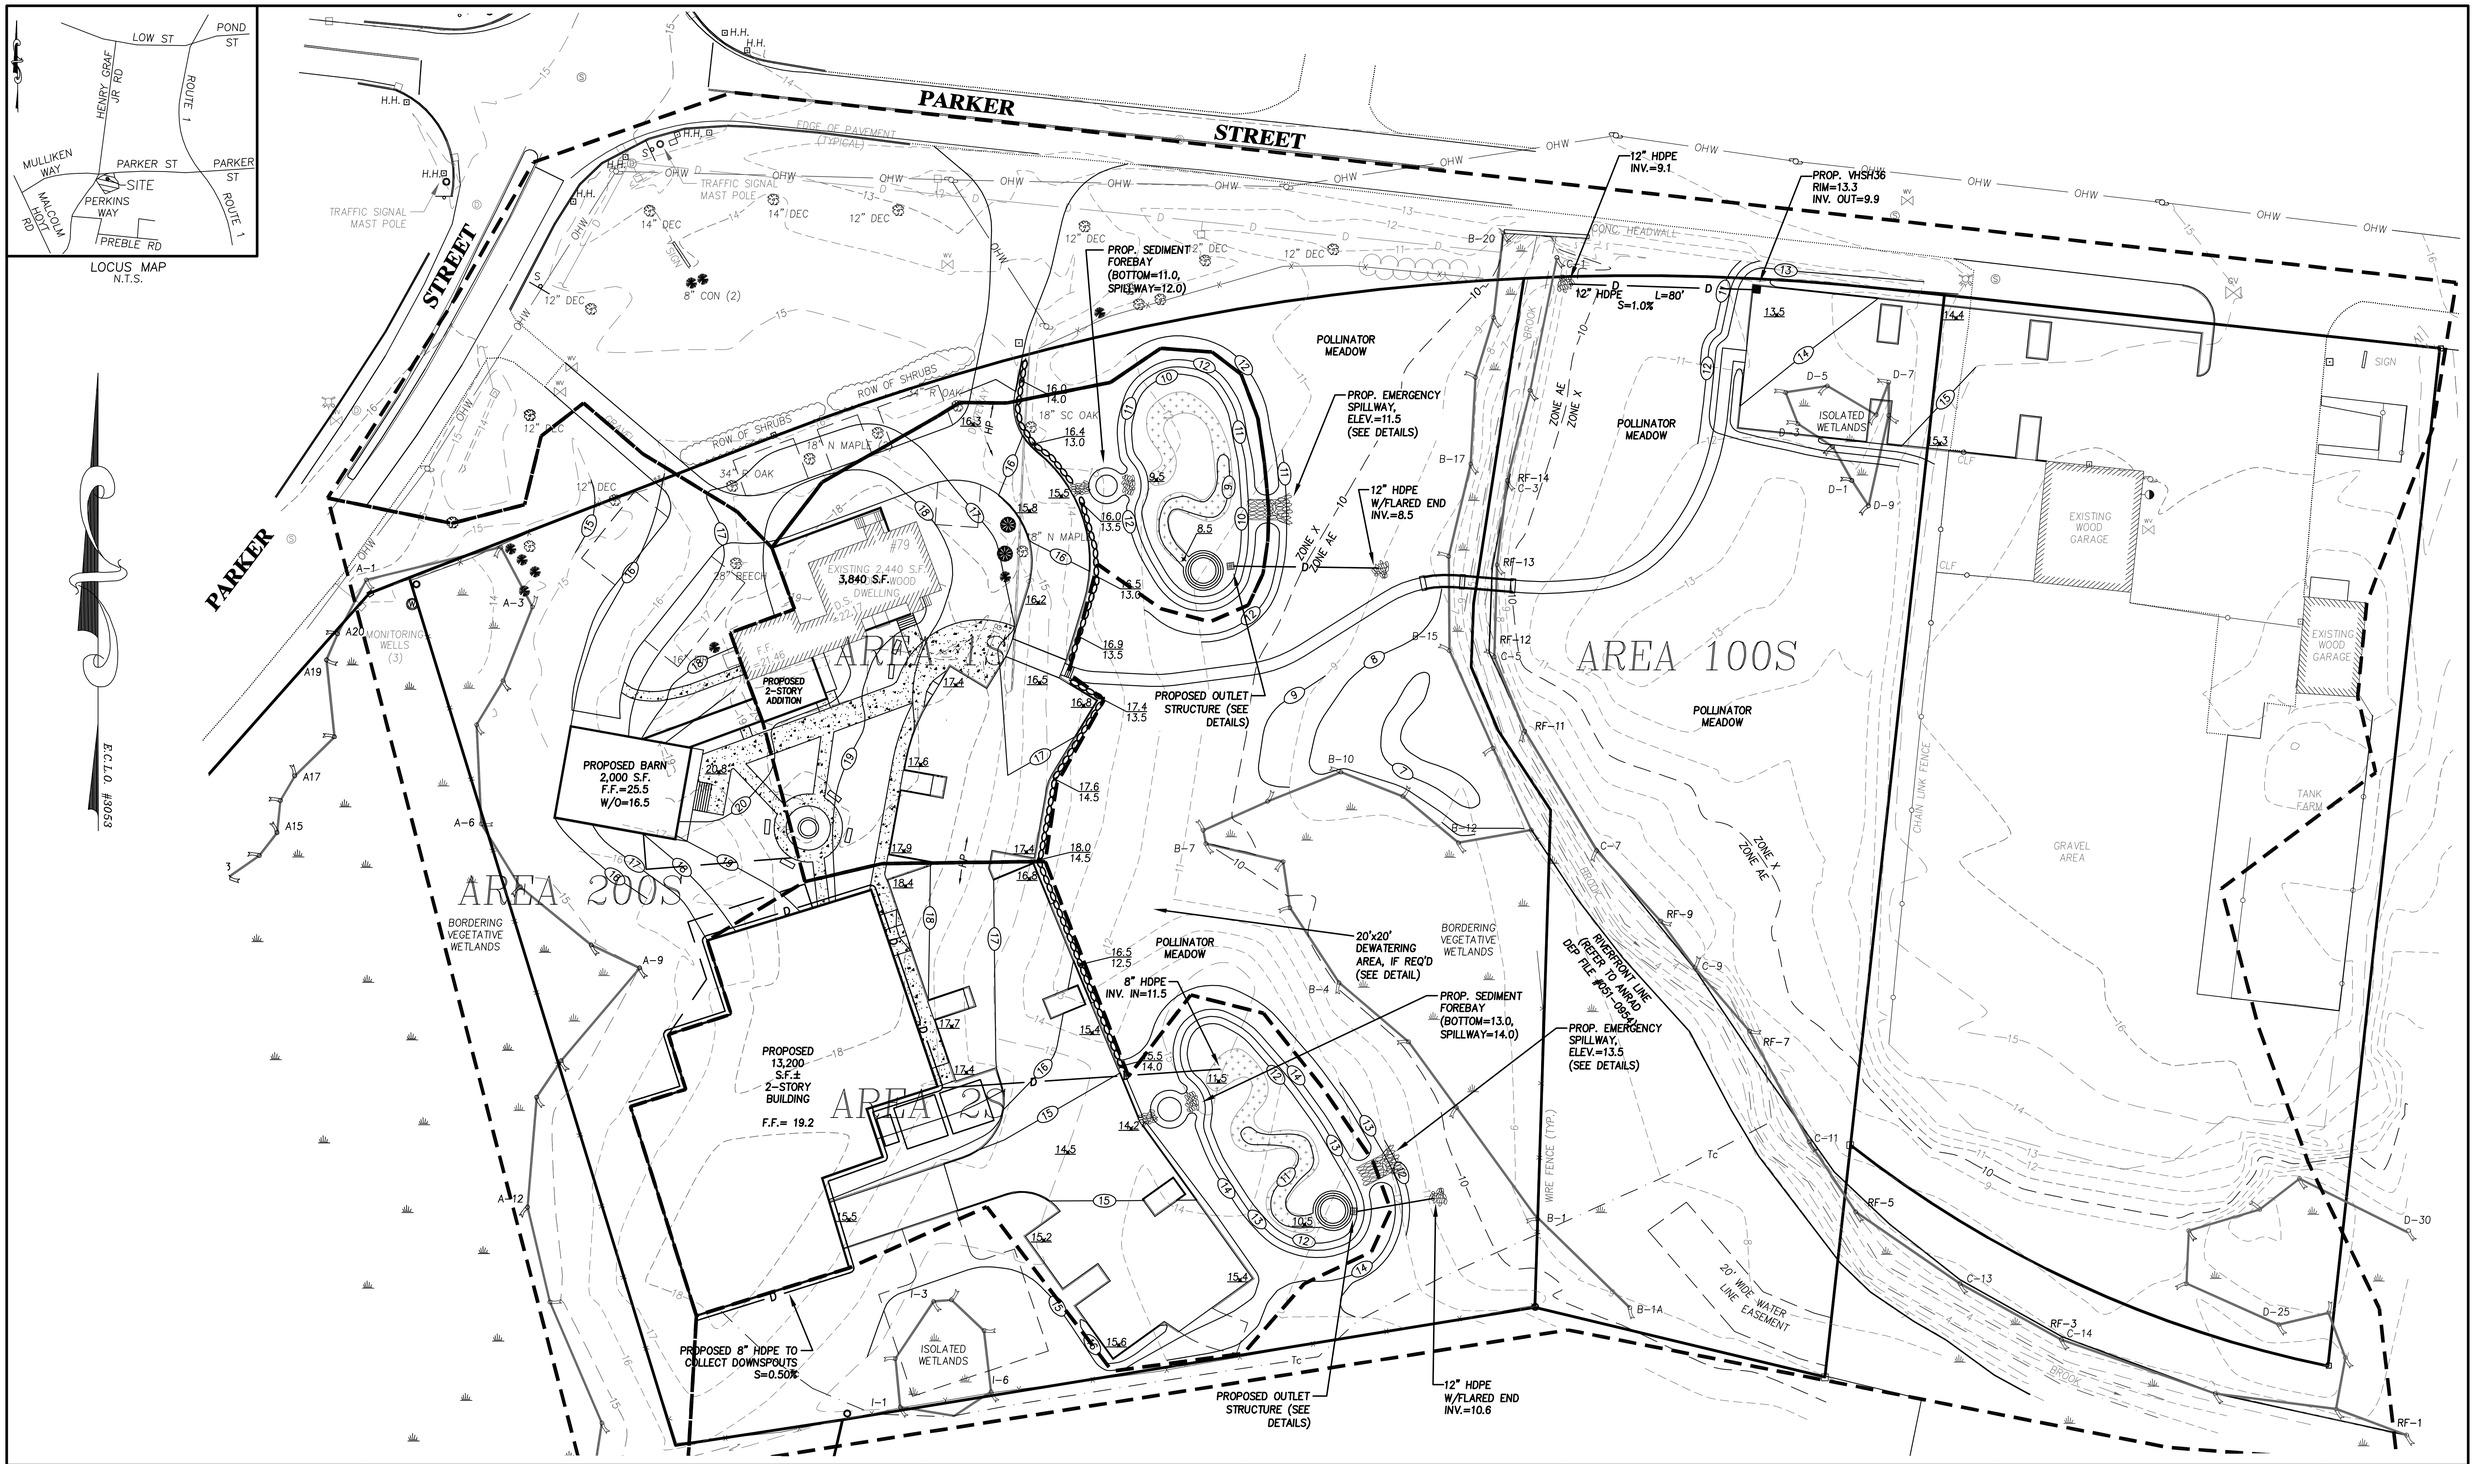

GRAPHIC SCALE

30 0 15 30 60 120

(IN FEET)
1 inch = 30'

PREPARED FOR

PLUM ISLAND LLC
79 PARKER STREET
NEWBURYPORT, MA 01950

NO.	DATE	DESCRIPTION	BY

MILLENNIUM ENGINEERING, INC.
ENGINEERING AND LAND SURVEYING
62 ELM ST. SALISBURY, MA 01952 (978) 463-8980
13 HAMPTON RD. EXETER, NH 03833 (603) 778-0528

SCALE: 1"=30' | DESG. BY: C.M.Y. | PROJECT: M173238
DATE: MAR. 12, 2019 | CHKD. BY: E.W.B.

PLAN OF LAND
IN
NEWBURYPORT, MA

SHOWING
PROPOSED SITE IMPROVEMENTS
AT
77, 79 & 79A PARKER STREET

POST-DEV WATERSHED AREAS

SHEET: 2 OF 2

E:\sdskproj-2017\M173238\dwg\M173238-D.dwg 3/11/2019 4:07:35 PM EDT